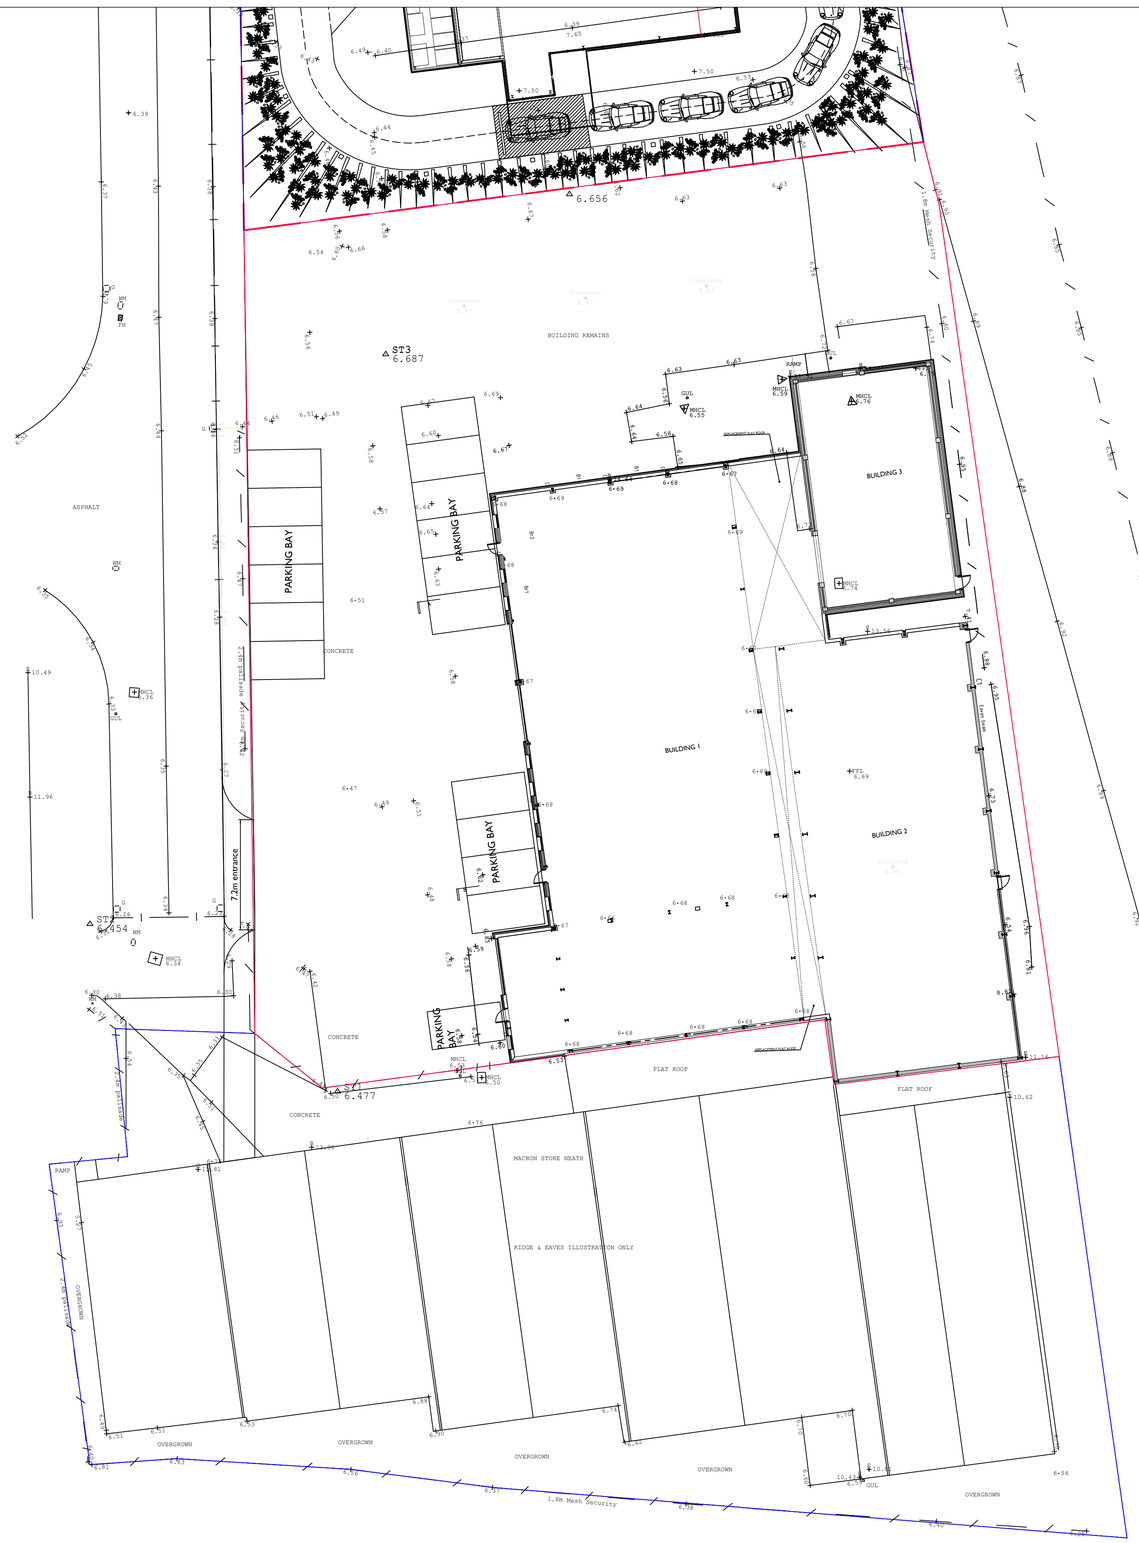


## Site Plan

SCALE: 1:200

—N—

This Drawing is Copyright. ©

**Note: All dimensions to be checked on site and not to be scaled from drawing.**

AMENDMENTS:

| Revision | | Date |
|---|---|---|
| A. | site boundary revised | 06.01.23 |
| B. | recladding area amended | 17.01.23 |

BUCKMASTERBATCUP
Architects Ltd.

CLIENT:
**Huw Jenkins**

PROJECT TITLE:
**Site adjoining Neath Abbey Road, Neath, SA10 7DN**

DRAWING TITLE:
**Industrial Units Site Plan**

SCALE: **1:200 @ A1** | DATE: **December 2022**


**SWANSEA**
70 Walter Road
Swansea, SA1 4QA
T - 01792 466060
F - 01792 644646
www.bbarch.co.uk
info@bbarch.co.uk

**LONDON**
One Kingdom Street
Paddington Central
London, W2 6BD


BBA **909.P.18B**

Superseded