



Proposed Industrial Units (Rear) West Elevation

1 : 100

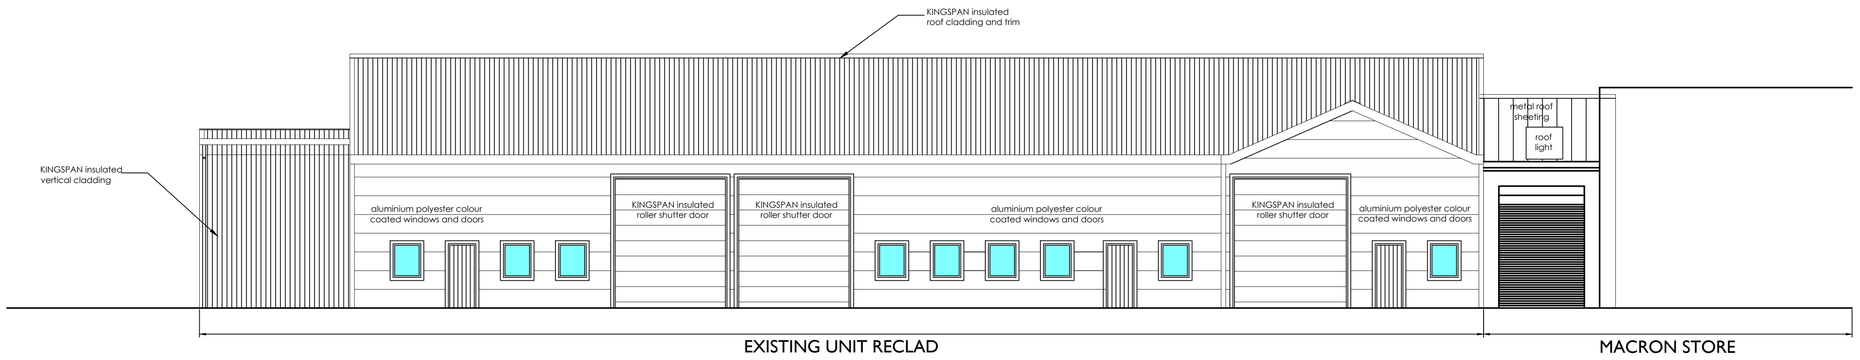


Typical Street Scene of Proposed Industrial Units West Elevation

1 : 100

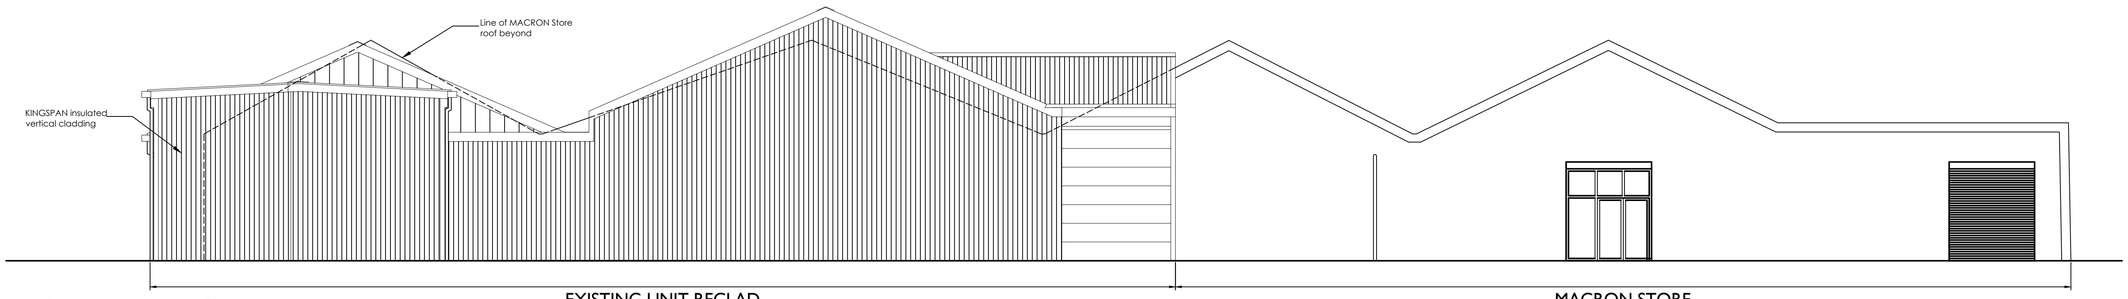

Proposed North Elevation

1 : 100

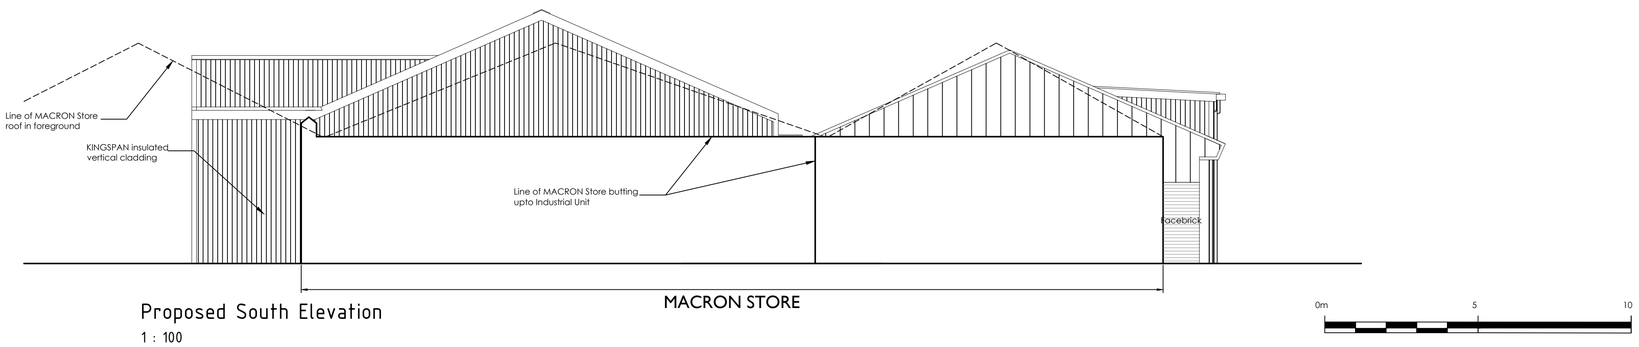

Proposed South Elevation

1 : 100

This Drawing is Copyright. ©

Note: All dimensions to be checked on site and not to be scaled from drawing.

AMENDMENTS:

Revision		Date
A.	Macron Store outline added	06.01.23
B.	building 2 roof and cladding to remain	17.01.23
C.	project title/description amended	18.01.23

BUCKMASTERBATCUP
Architects Ltd.

CLIENT:
Huw Jenkins

PROJECT TITLE:
Site adjoining Neath Abbey Road, Neath, SA10 7DN - Proposed recladding of facade & roofs of existing buildings (buildings 1 & 3) with retention of existing cladding fascade & roof to building 2

DRAWING TITLE:
Industrial Units Elevations

SCALE: **1:100 @ A1** | DATE: **December 2022**

SWANSEA
70 Walter Road
Swansea, SA1 4QA
T - 01792 466060
F - 01792 644646
www.bbarch.co.uk
info@bbarch.co.uk

LONDON
One Kingdom Street
Paddington Central
London, W2 6BD

BBA **909.P.17C**

Superseded