
GROUND FLOOR PLAN

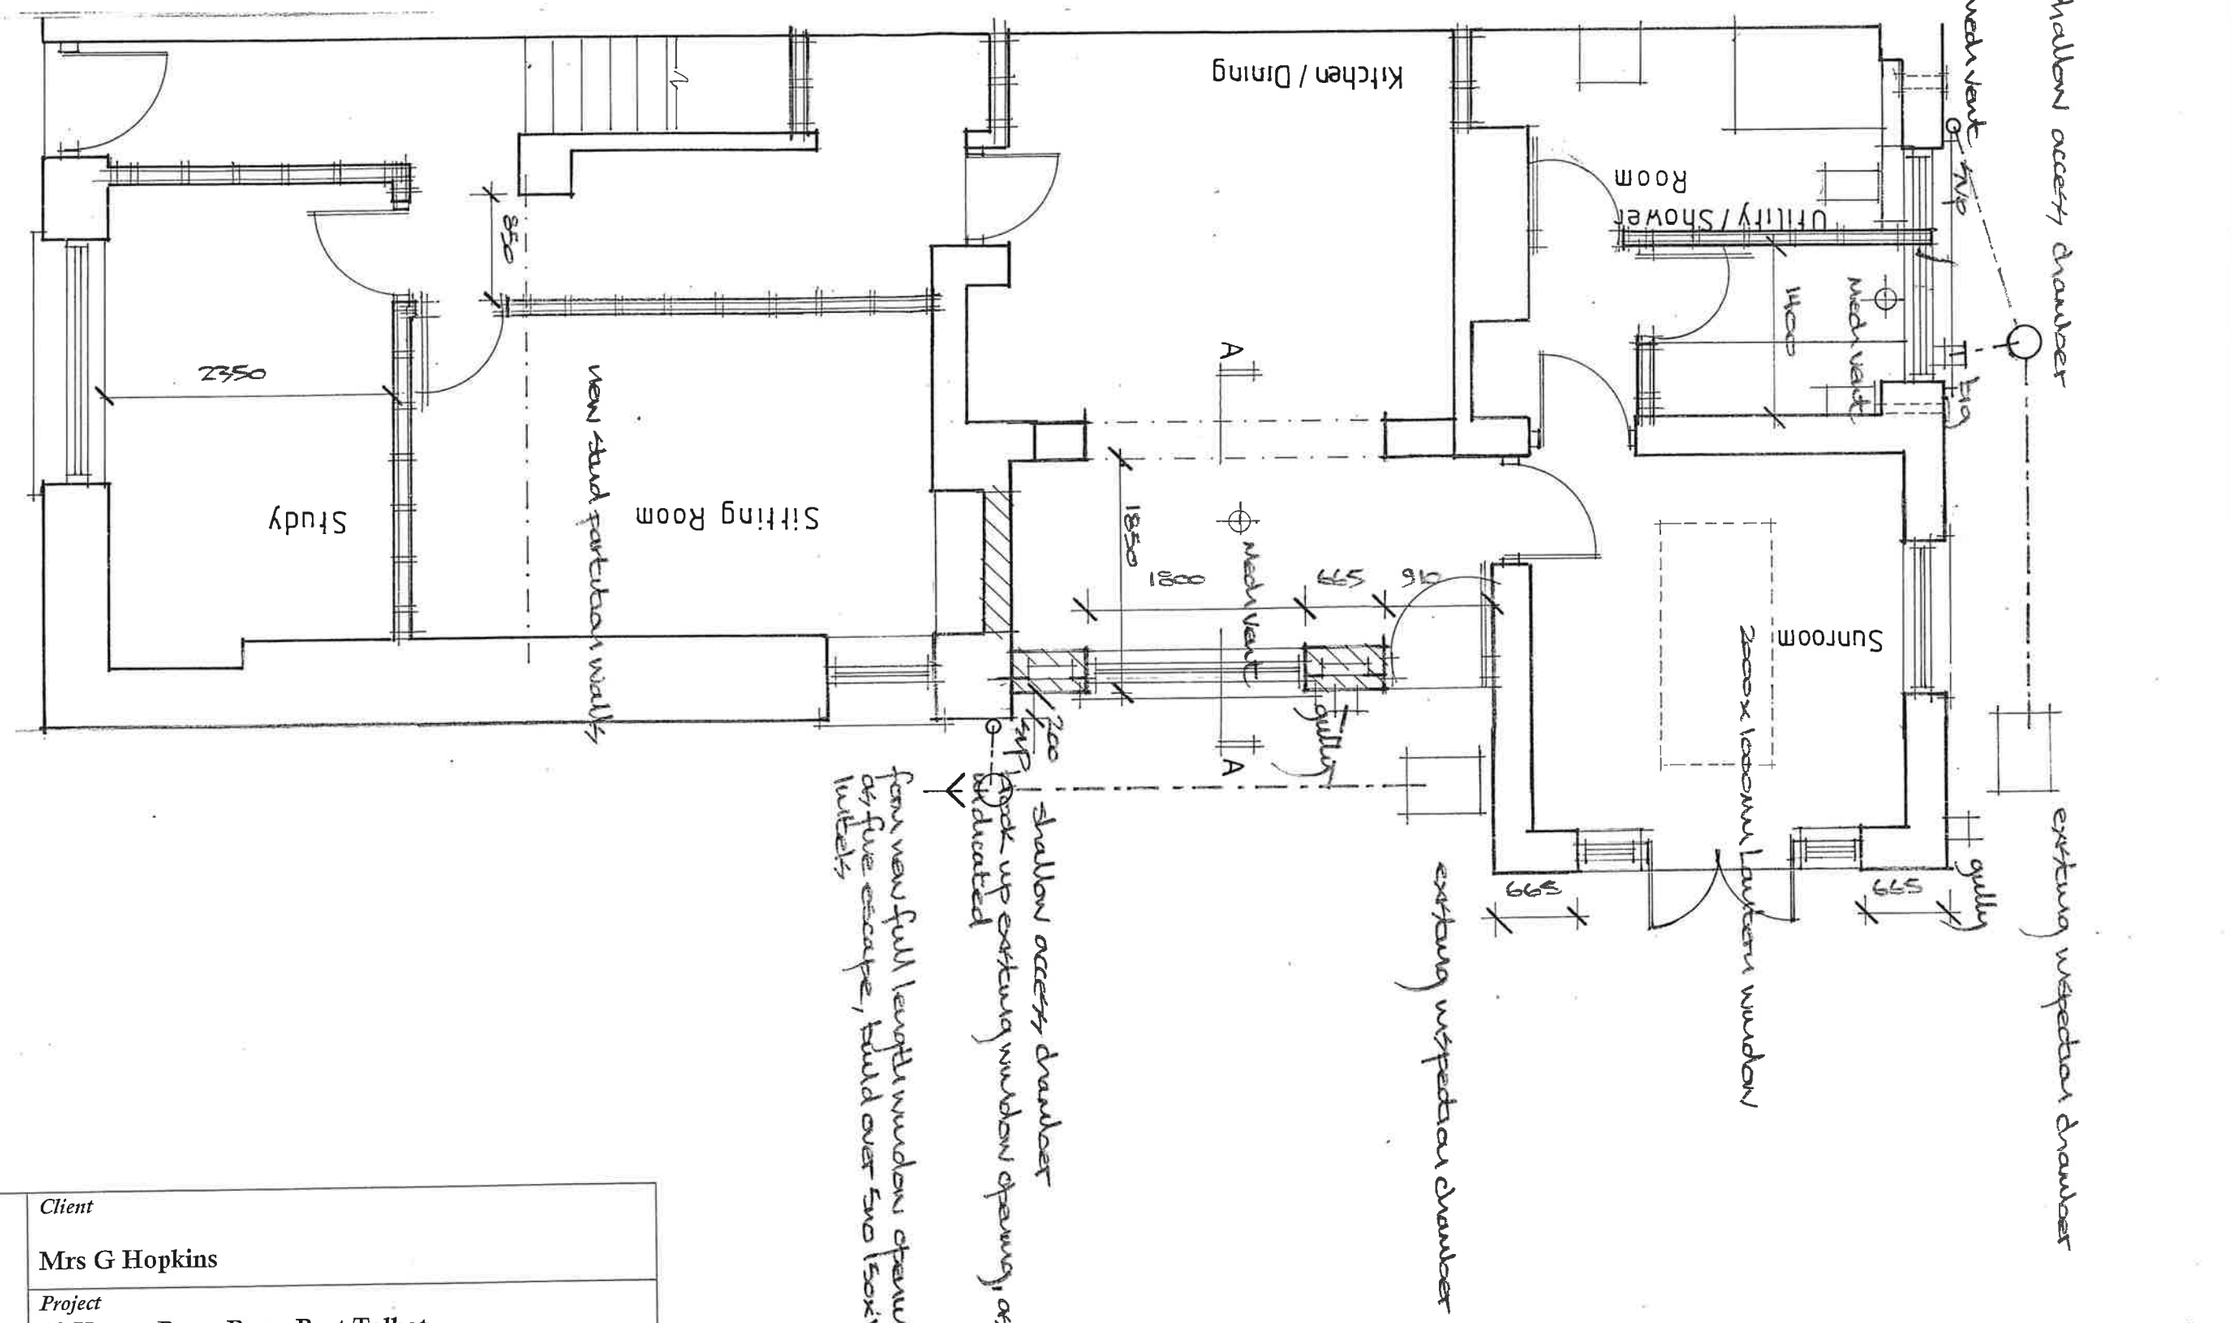

Fine Line *Architectural Services Ltd.* *30 Pond Mawr* *Garth* *Maesteg* *Bridgend* *CF34 0SX* *Tel: 01656 732042* *Email:fineline248@googlemail.com*	*Client* **Mrs G Hopkins**		
	Project **18 Varteg Row, Bryn, Port Talbot.**		
	Drawing Title Proposed Ground Floor		
	Date April 2023.	*Scale* 1:50.	*Drawing No.* **18VartegRow/WD/04**