IMAGE OF EXISTING SPIRE

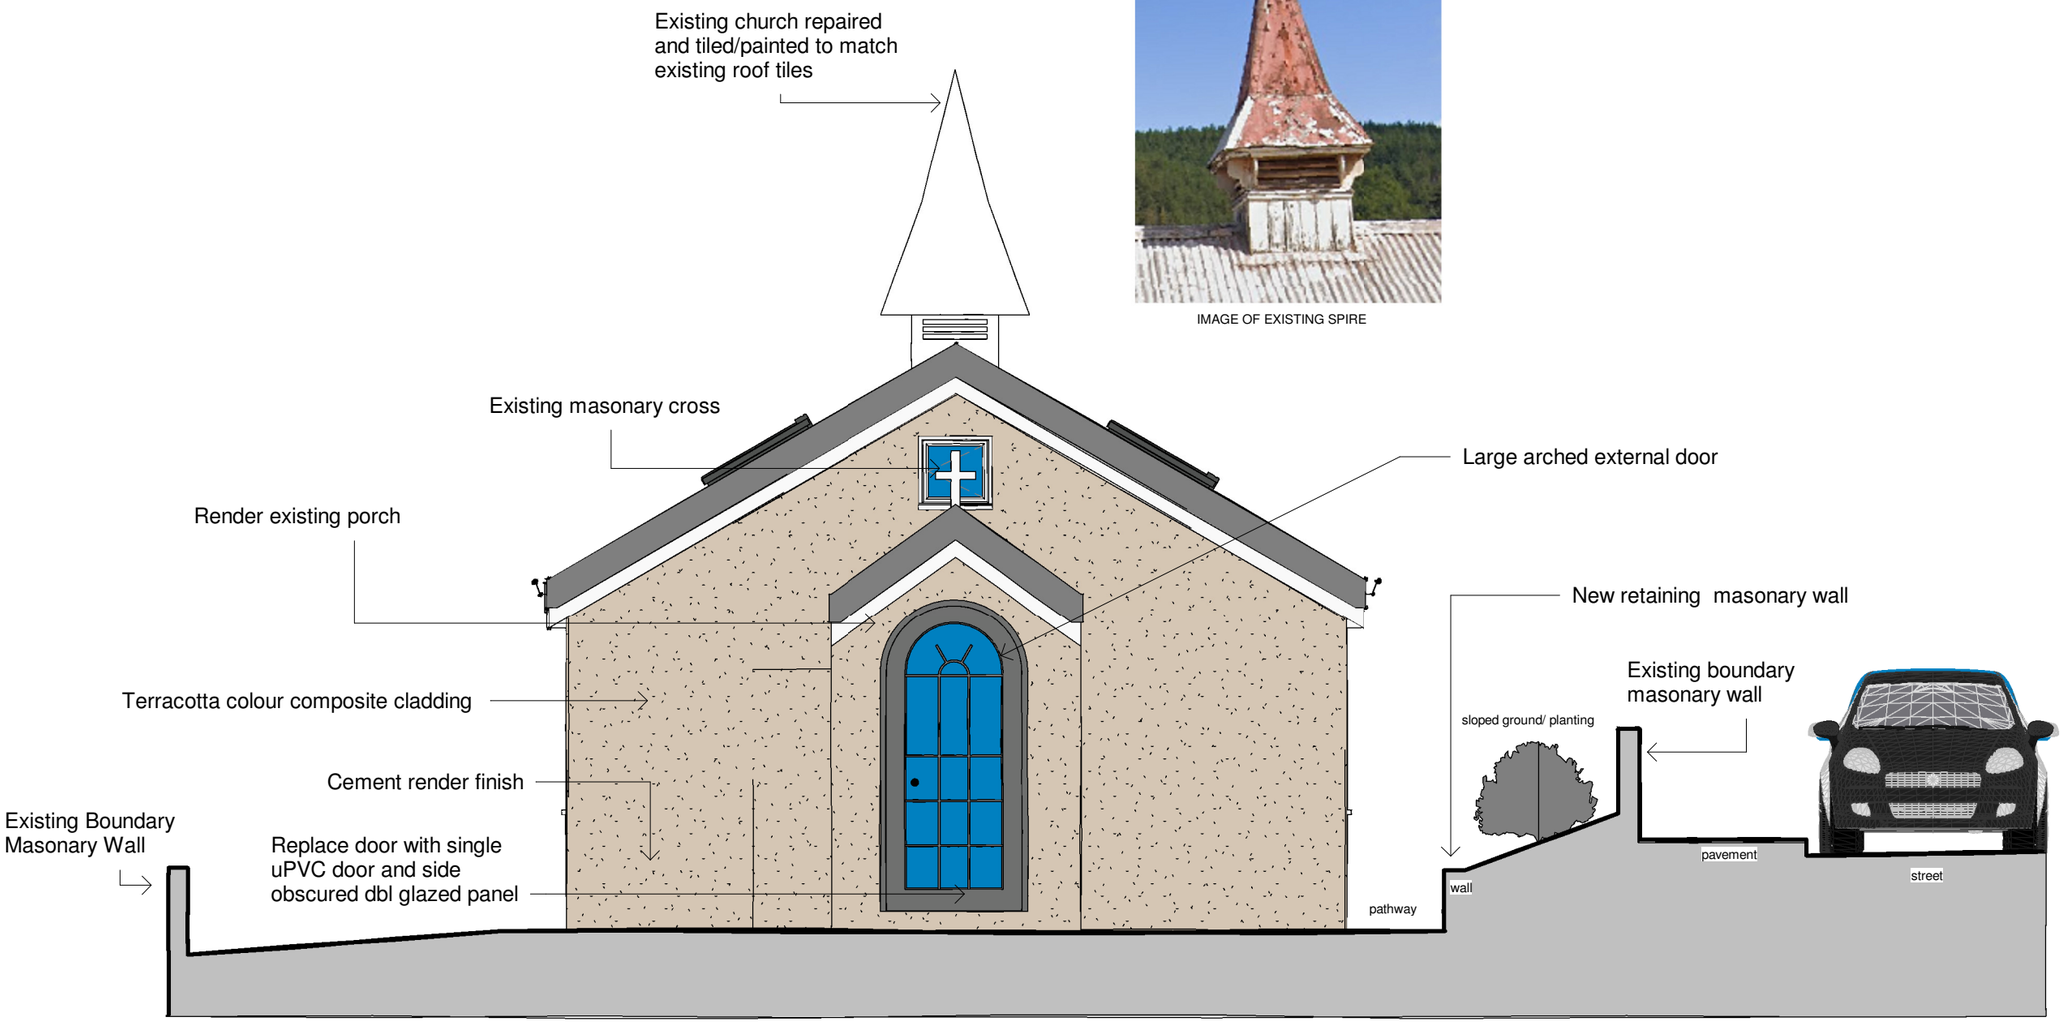

Proposed Front

1 : 50

No.	Description	Date

www.ccs-solutions.co.uk

CODE	STATUS	SUITABILITY DESCRIPTION	PURPOSE OF ISSUE

PROJECT: Former St Peter's Church

SHEET: Proposed Front Elevation

CLIENT: Mr Mark Jones

Date	Project number	Scale (@ A3)
29/01/2023	20012023	1 : 50

Drawn by	DRWAING NUMBER	REV
CCS	A305	B

Checked by: Client

31/05/2023 16:36:08

Superseded