


THIS IS A C.A.D. PRODUCED DRAWING AND SHOULD NOT BE AMENDED BY HAND.

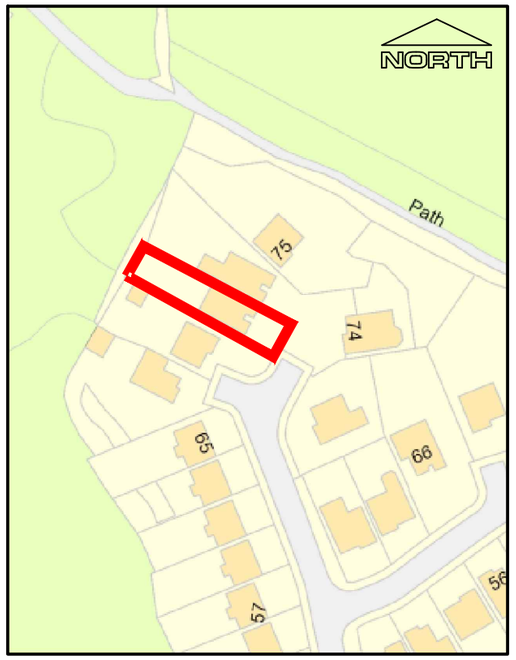

Site Location Plan - 1:1250

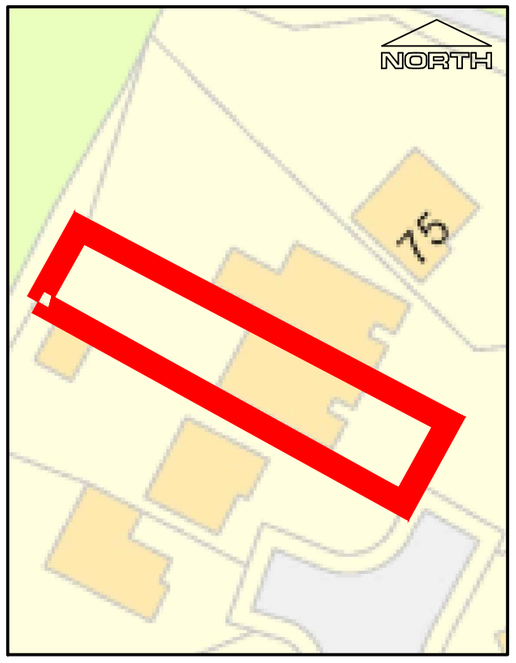

Site Plan - 1:500

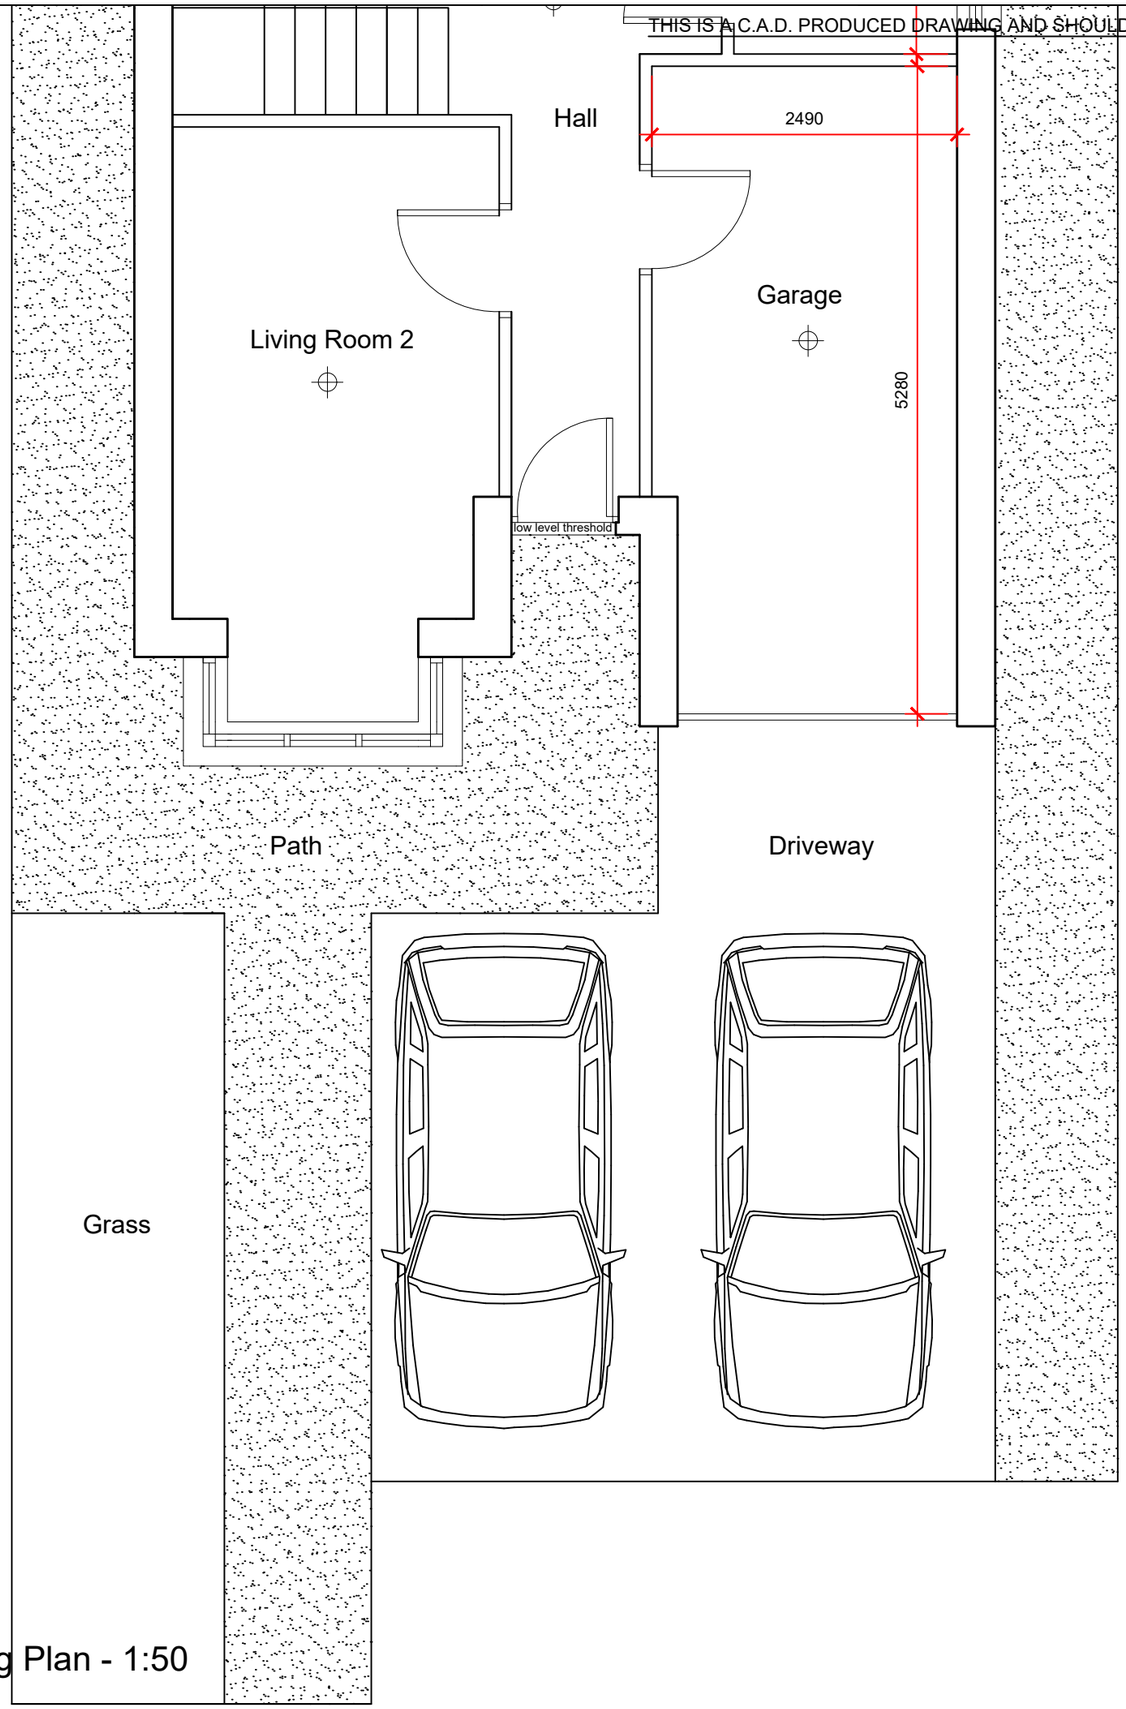

Existing Plan - 1:50

NOTES

1 All dimensions in millimetres unless otherwise stated.

2 Do not scale off drawing. All dimensions to be checked on site.

Rev	Details	Dr	Date

Cyngor Castell-nedd Port Talbot
Neath Port Talbot Council

Cyngor Castell-nedd Port Talbot
Neath Port Talbot Council
Social Services, Health and Housing
Housing Renewal and Adaptations Service
Tregelles Court
Neath Abbey Road
Neath Abbey
Neath
SA10 7DF

Project

71 Ascot Drive,
Baglan
Port Talbot

Garage conversion

Existing & Location Plans

Drawn	DB	Checked		Approved	
Date	May 23	Date		Date	
Scales	1:50 or as shown				
Drawing No.	DFG5994-01				