


THIS IS A C.A.D. PRODUCED DRAWING AND SHOULD NOT BE AMENDED BY HAND.

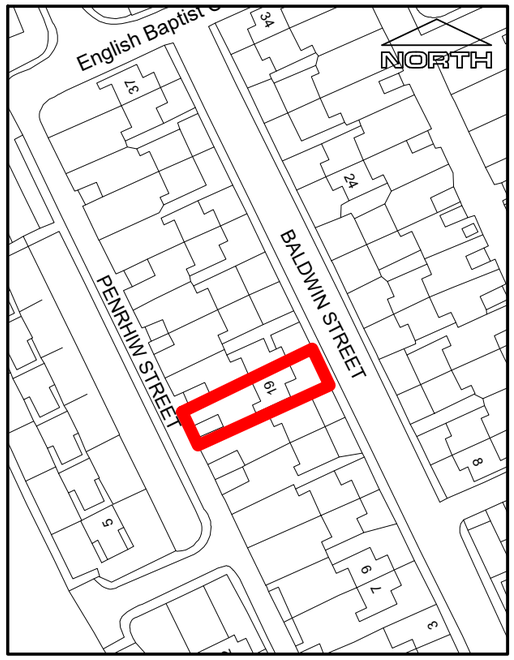


Site Location Plan - 1:1250

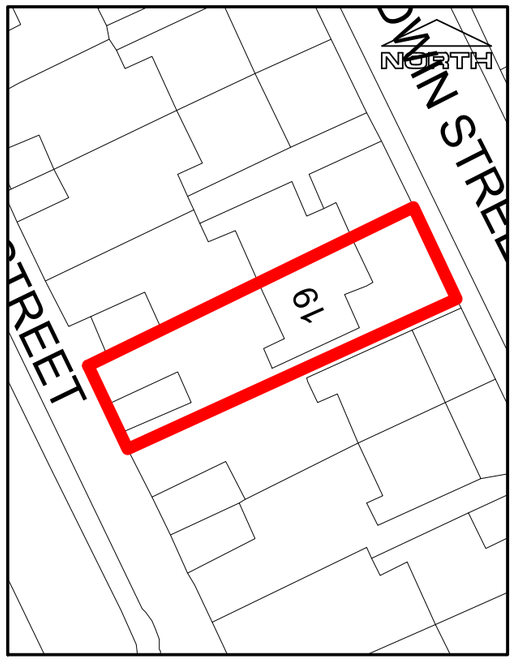


Site Plan - 1:500

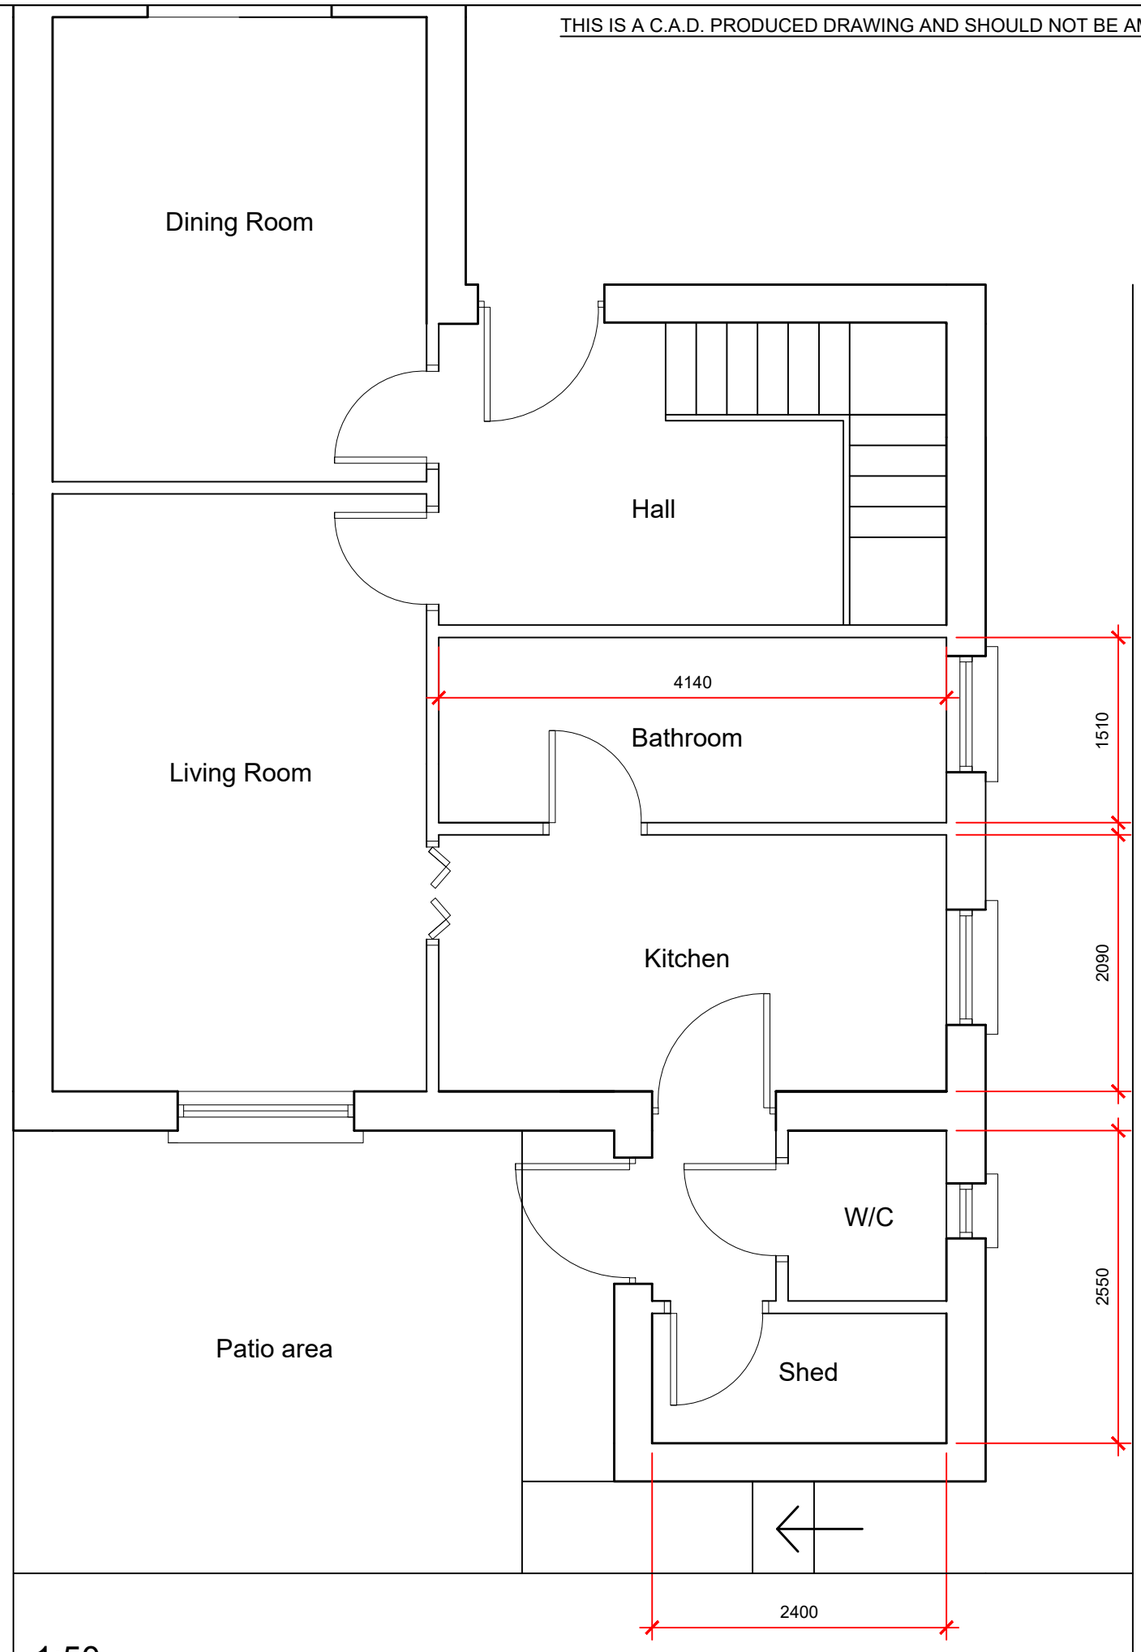


Existing Plan - 1:50

NOTES

1 All dimensions in millimetres unless otherwise stated.

2 Do not scale off drawing. All dimensions to be checked on site.

| Rev | Details | Dr | Date |
|---|---|---|---|

..\nptcbc_rect_black.png

Cyngor Castell-nedd Port Talbot
Neath Port Talbot Council
Social Services, Health and Housing
Housing Renewal and Adaptations Service
Civic Centre
Neath
SA11 3QZ

Project

19 Baldwin Street
Bryn,
Port Talbot

Shower Room Extension

Existing & Location Plans

| | | | | | |
|---|---|---|---|---|---|
| Drawn | DB | Checked | | Approved | |
| Date | 18.4.22 | Date | | Date | |
| Scales | 1:50 or as shown | | | | |
| Drawing No. | DFG4925-01 | | | | |