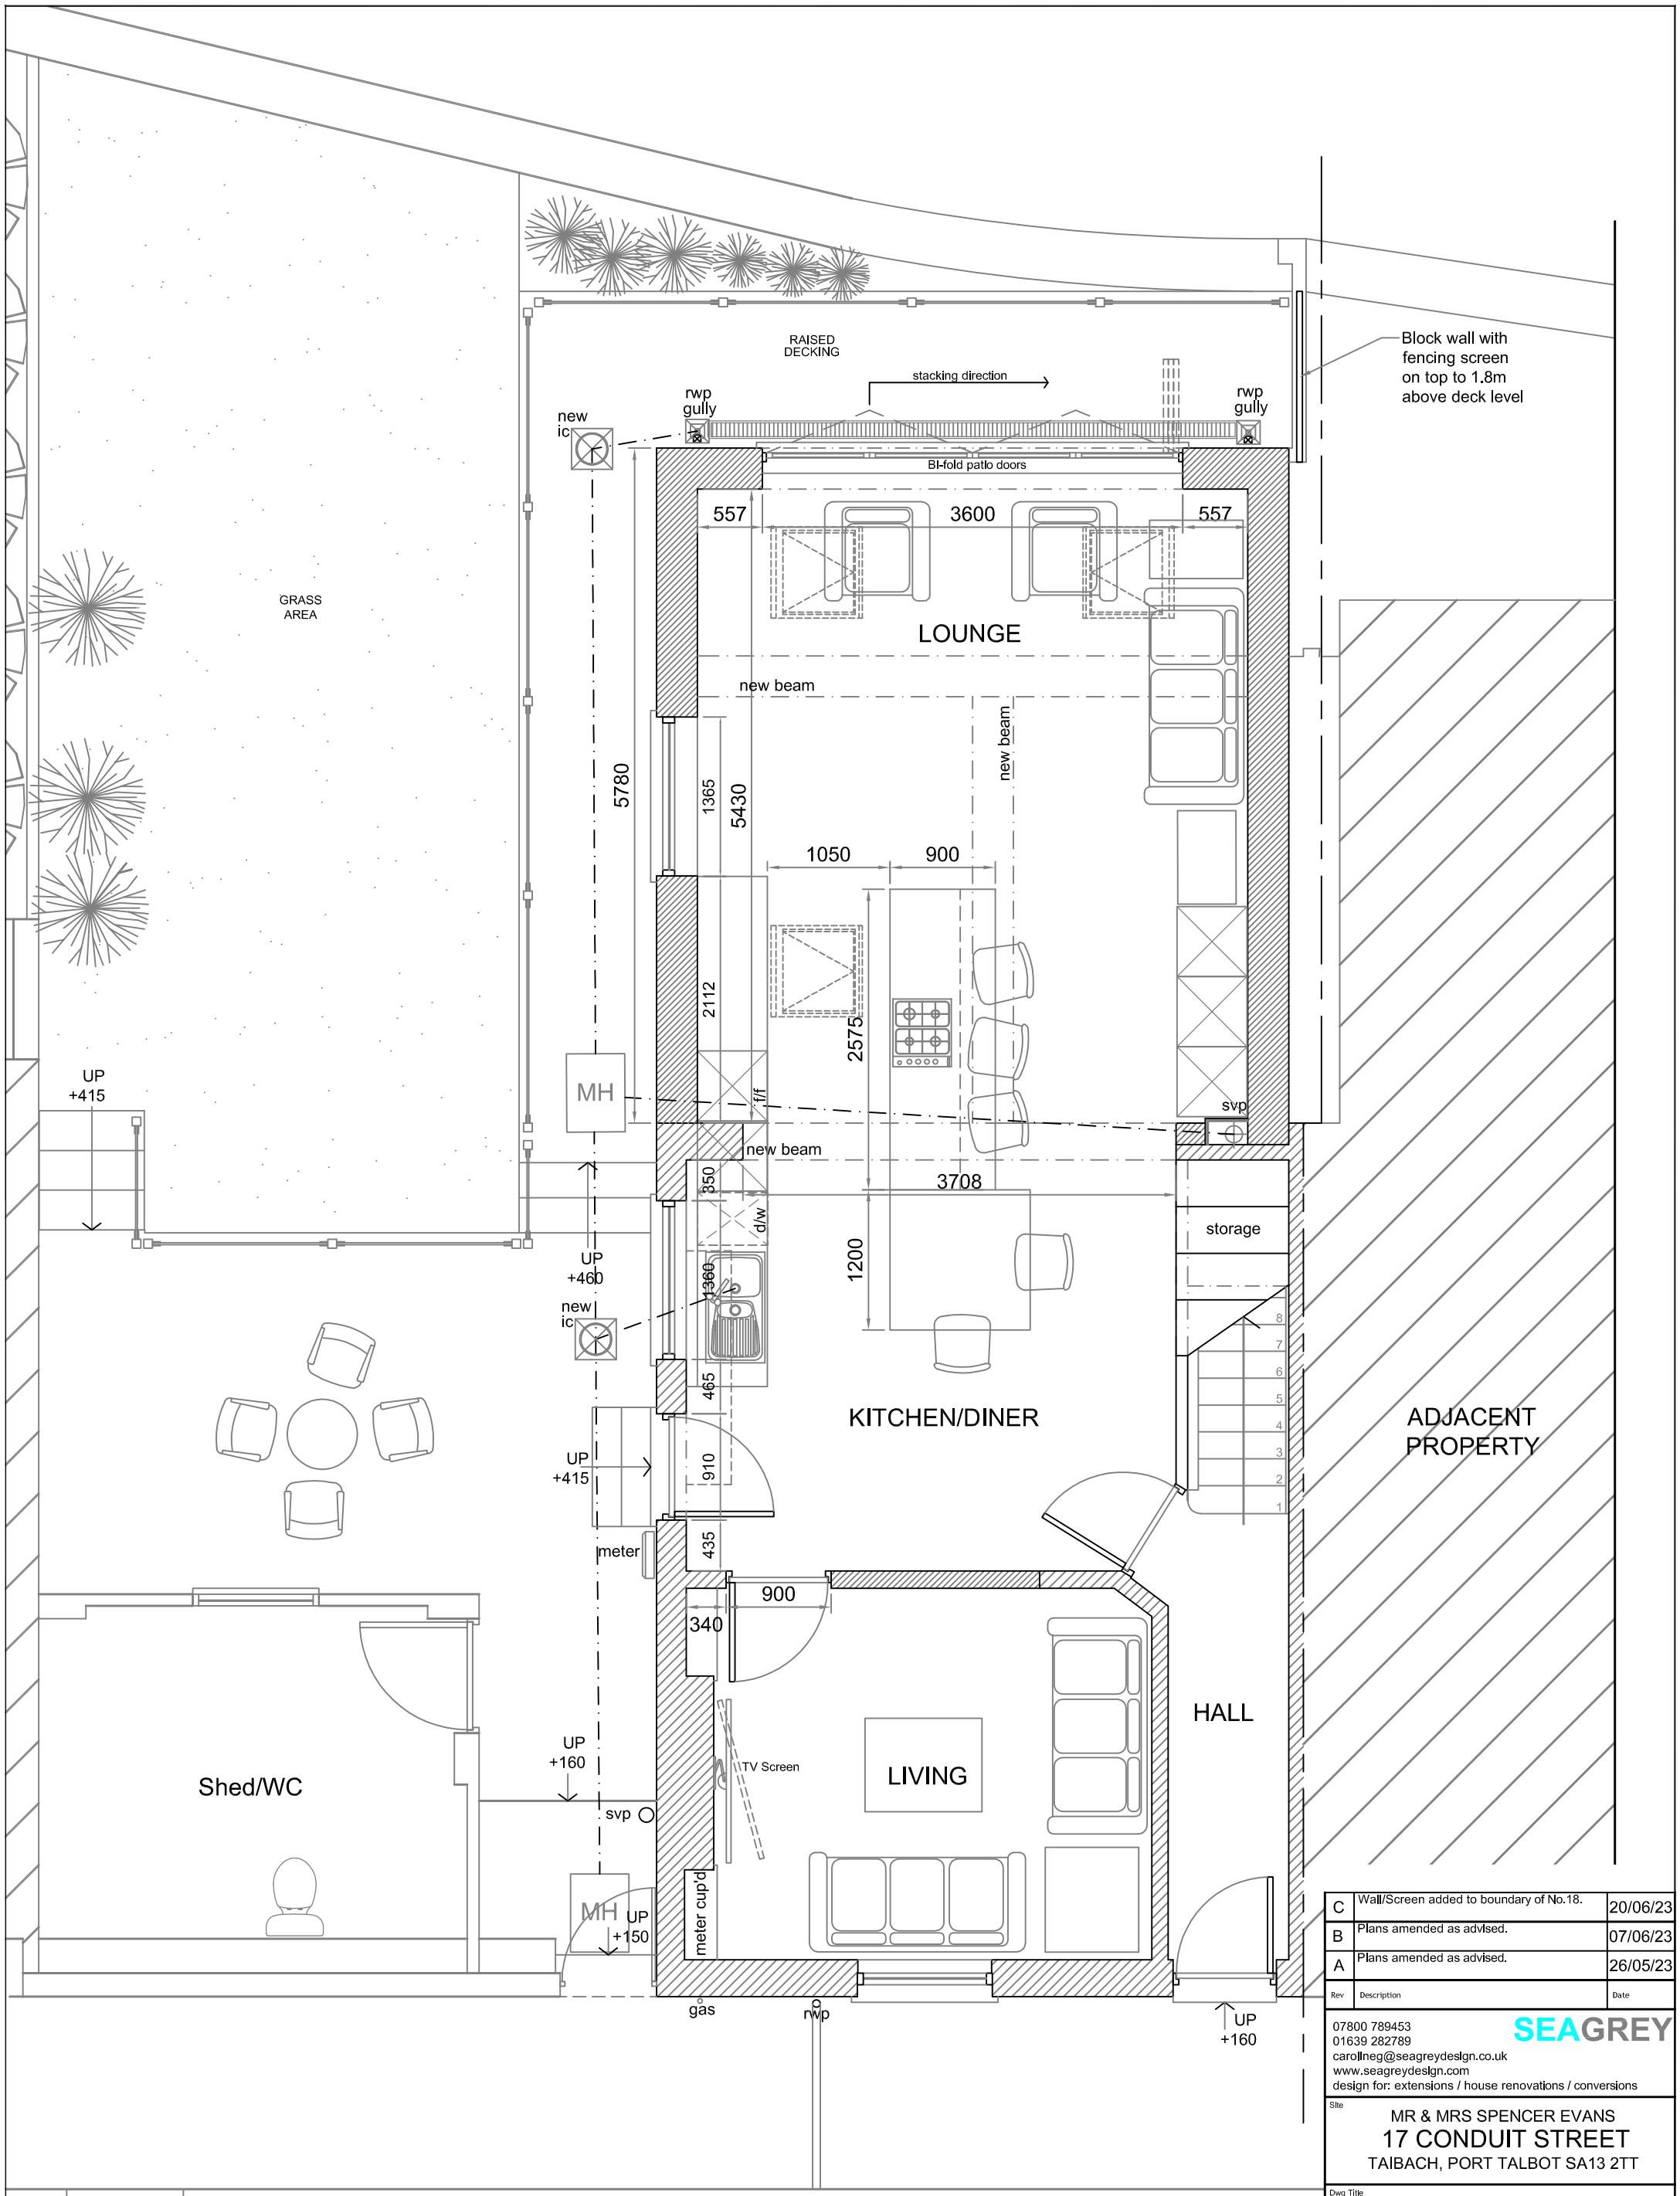


Rev	Description	Date
C	Wall/Screen added to boundary of No.18.	20/06/23
B	Plans amended as advised.	07/06/23
A	Plans amended as advised.	26/05/23

07800 789453
01639 282789
carollneg@seagreydesign.co.uk
www.seagreydesign.com
design for: extensions / house renovations / conversions

SEAGREY

Site
MR & MRS SPENCER EVANS
17 CONDUIT STREET
TAIBACH, PORT TALBOT SA13 2TT

Dwg Title
PROPOSED BUILDING
GROUND FLOOR PLAN
GENERAL ARRANGEMENT

Drawn By:	Date:
CLG	16/05/2023
Scale: 1:50 @ A3P	Dwg No: 23-433P/107

REV A B C

PROPOSED GROUND FLOOR PLAN