
NOTES ©

Do Not Scale drawing all dimensions to be checked on site.

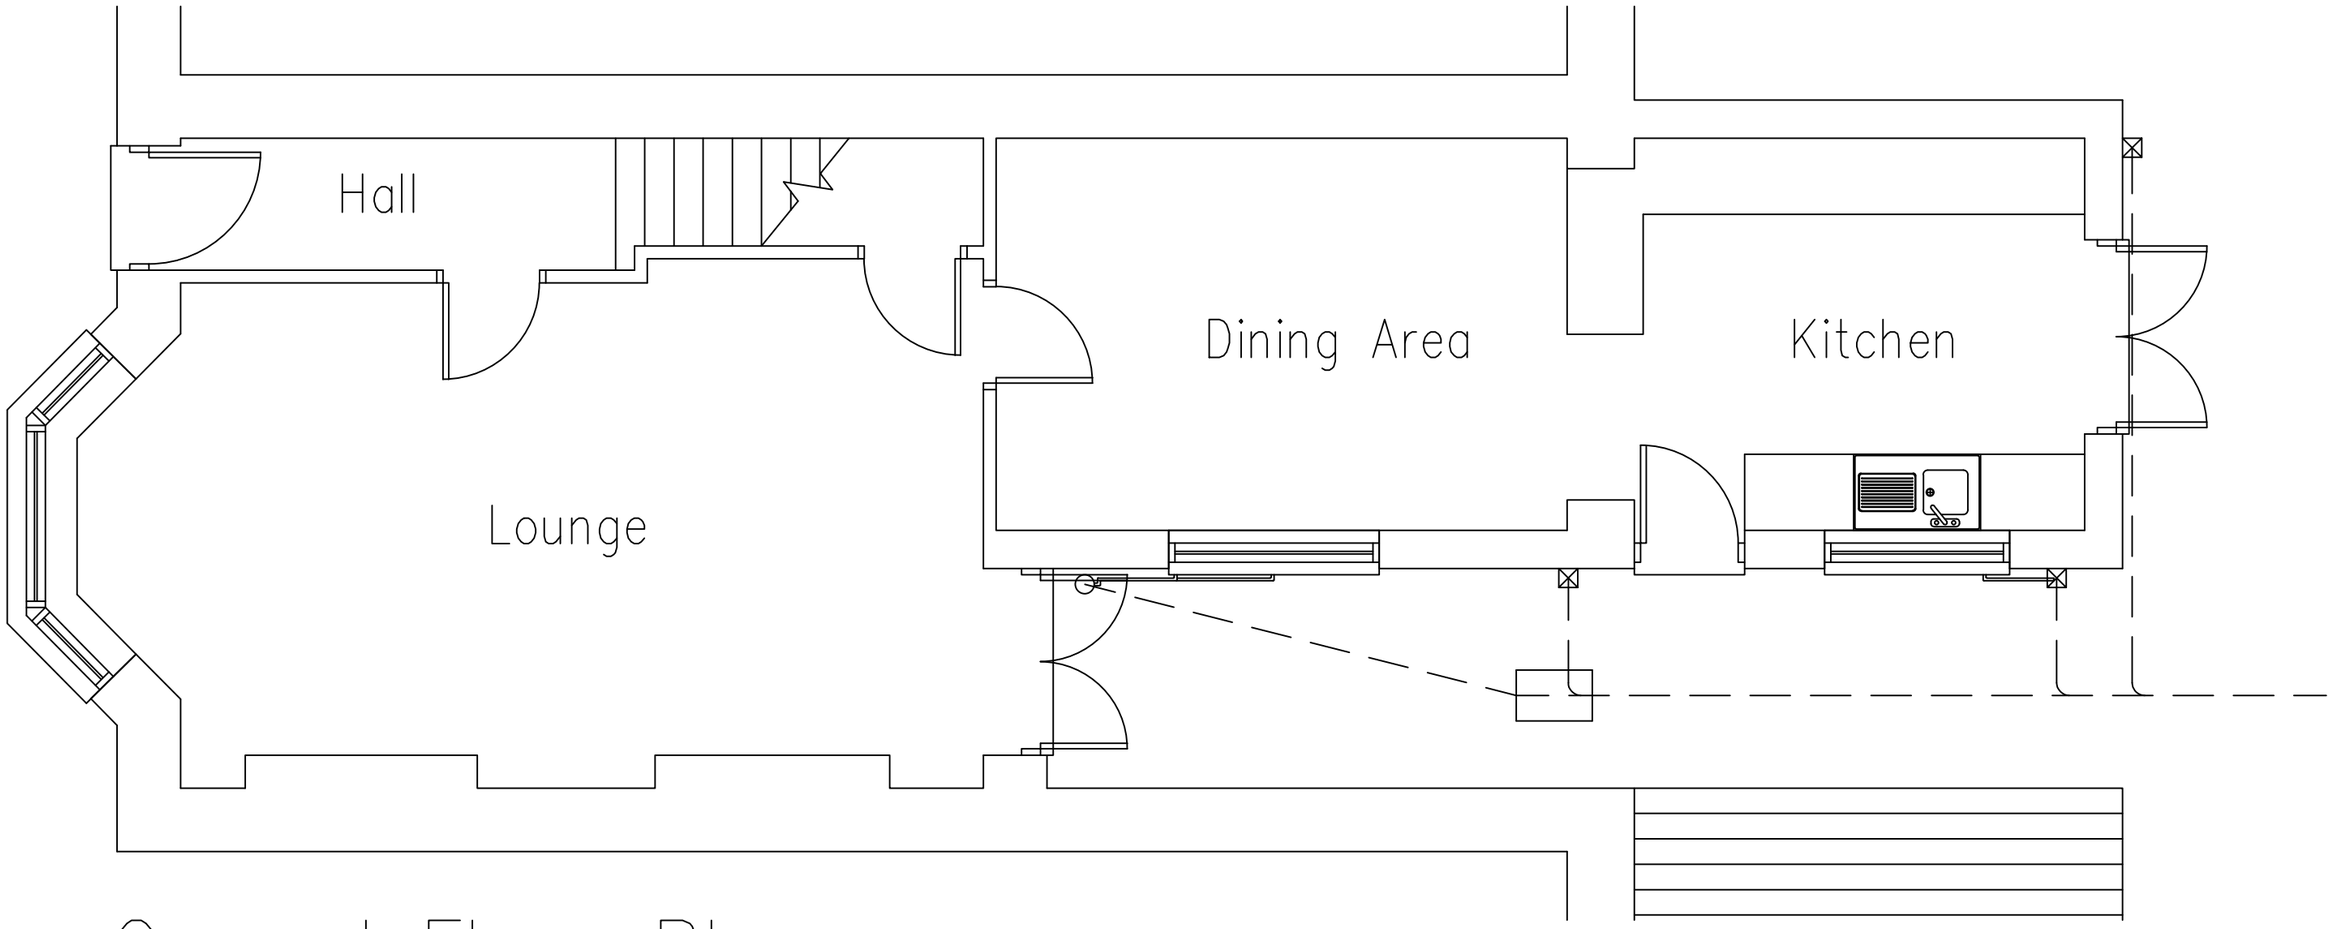

Ground Floor Plan

Date	Client	Scale	Drawn By	Drawing Title	Job Title
Mar 23	Mr A Hodges	1:50	D Chambers	Existing Ground Floor Plan	Proposed single rear extension at 11 Rice Street, Port Talbot.

			Drawing No.	Rev.
			21/110/1	
A				
	Date	Revisions		