
NOTES ©

Do Not Scale drawing all dimensions to be checked on site.

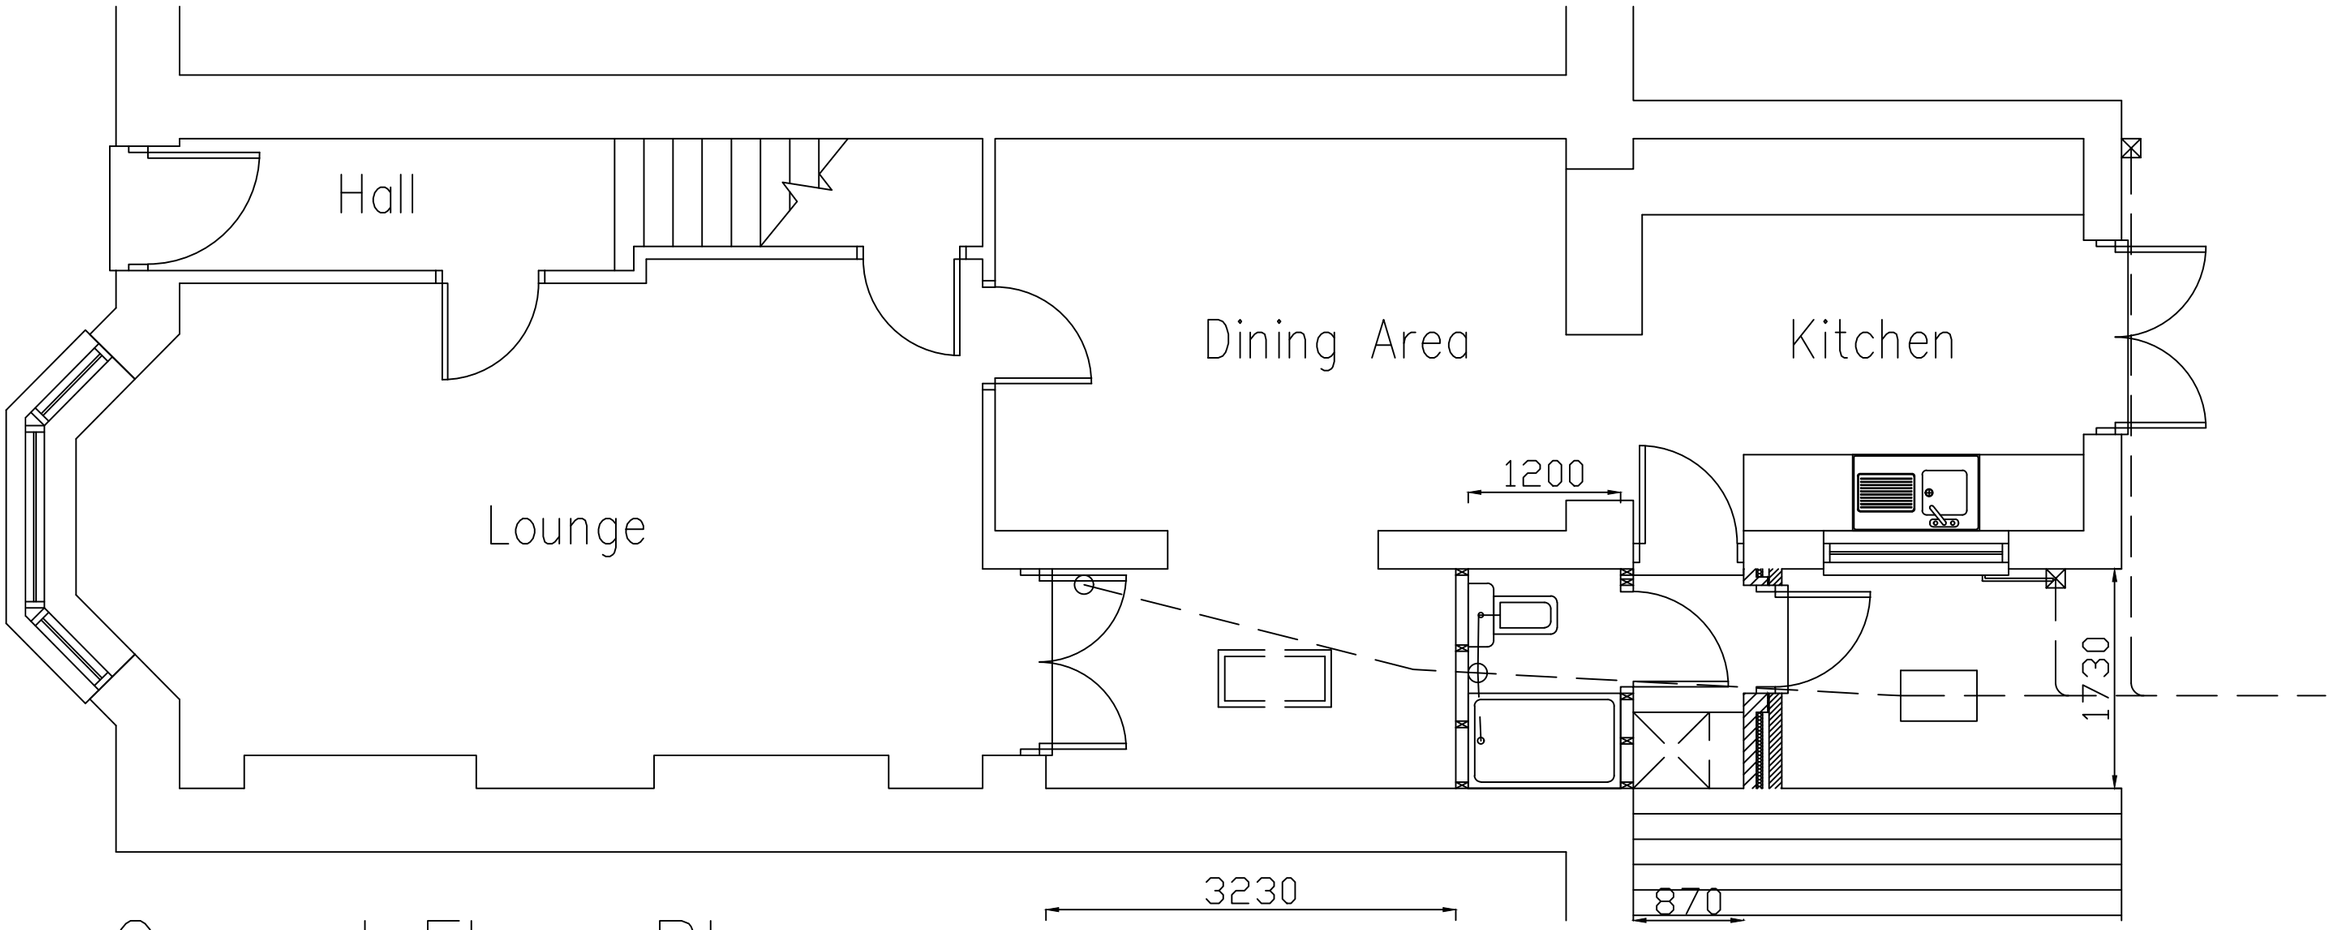

Ground Floor Plan

Date: Mar 23	Client: Mr A Hodges	Scale: 1:50	Drawn By: D Chambers	Drawing Title: Proposed Ground Floor Plan	Job Title: Proposed single rear extension at 11 Rice Street, Port Talbot.
		Drawing No.: 21/110/3	Rev.		
A					
Date	Revisions				