


PROPOSED NORTH ELEVATION



PROPOSED WEST ELEVATION



PROPOSED SOUTH ELEVATION

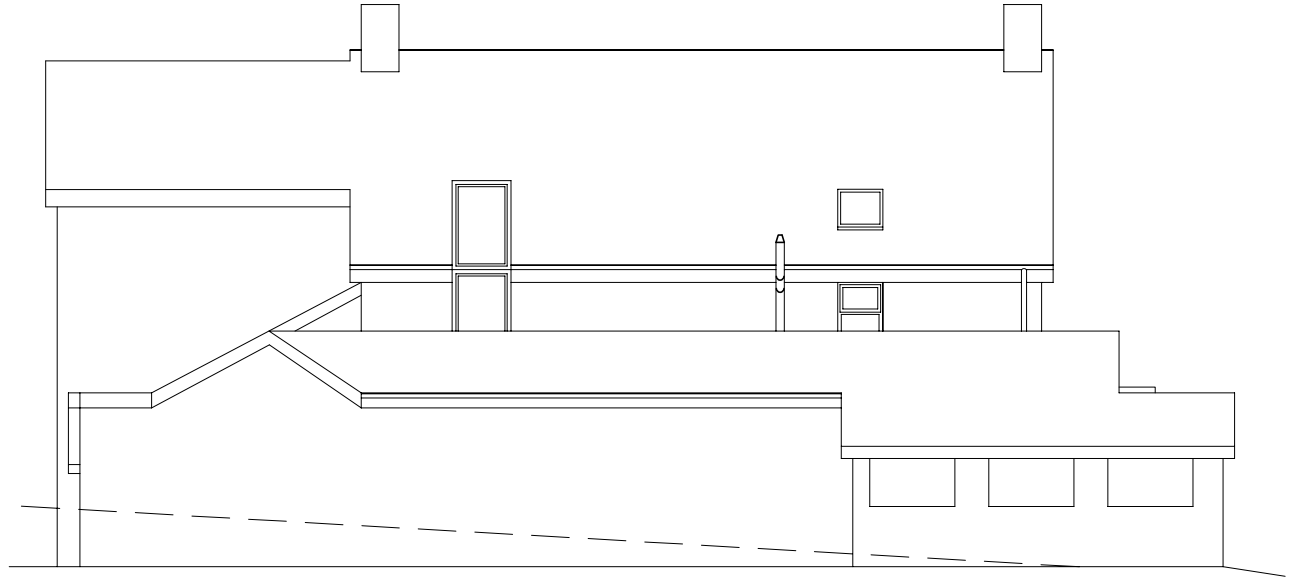

PROPOSED EAST ELEVATION

Site Address

PROPOSED EXTENSION AND ALTERATIONS AT 17 GRAIG GELLINUDD GELLINUDD PONTARDAWE.

Title.

PROPOSED ELEVATIONS

Notes

Dimensions are in millimetres unless otherwise stated.

Date 01.04.23		Scale 1 : 100 on A3	
Drawn By DD	Checked by		
Drawing No Gellinudd 4		Rev.	
		Date	