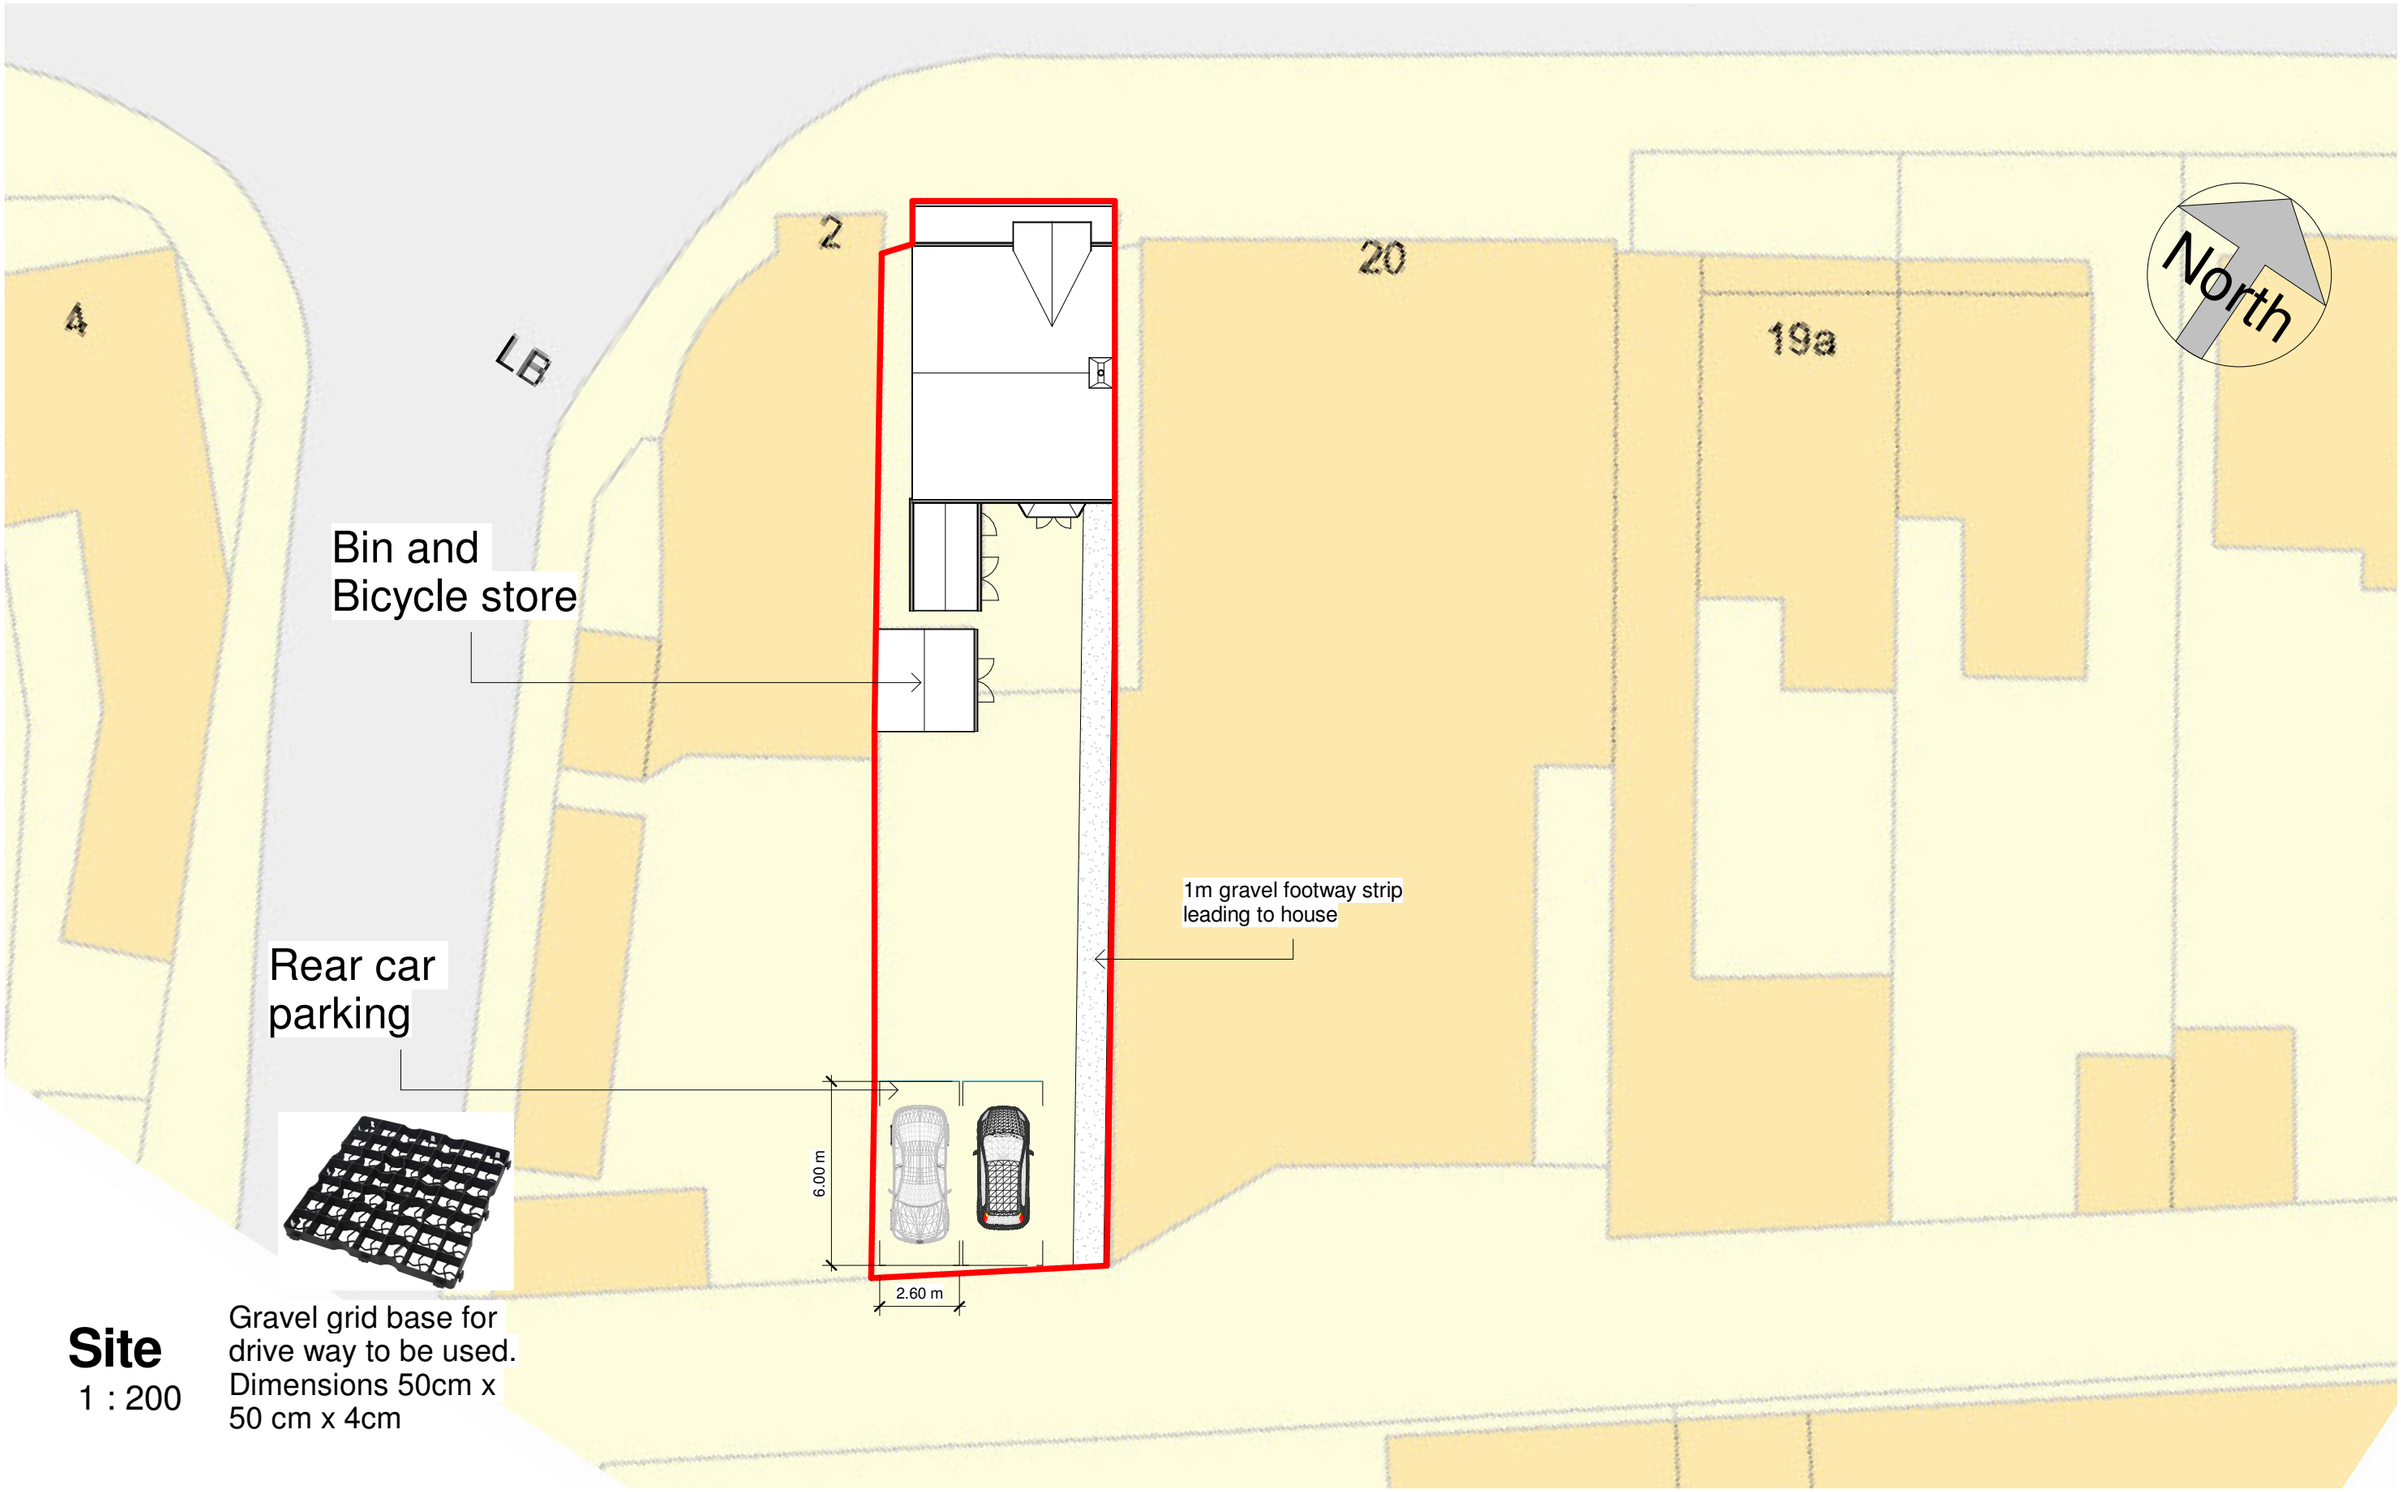

Gravel grid base for drive way to be used. Dimensions 50cm x 50 cm x 4cm

Site
1 : 200

No.	Description	Date

www.ccs-solutions.co.uk

CODE	STATUS	SUITABILITY DESCRIPTION	PURPOSE OF ISSUE

PROJECT
2A Victoria Rd, Port Talbot

SHEET
Proposed Site Plan

CLIENT
Mr Ariel Truman

Date	Project number	Scale (@ A3)
20/07/2023	15/07/2023	1 : 200

Drawn by	DRAWING NUMBER	REV
CCS	A304	C

Checked by
Client

26/09/2023 14:38:47

Superseded