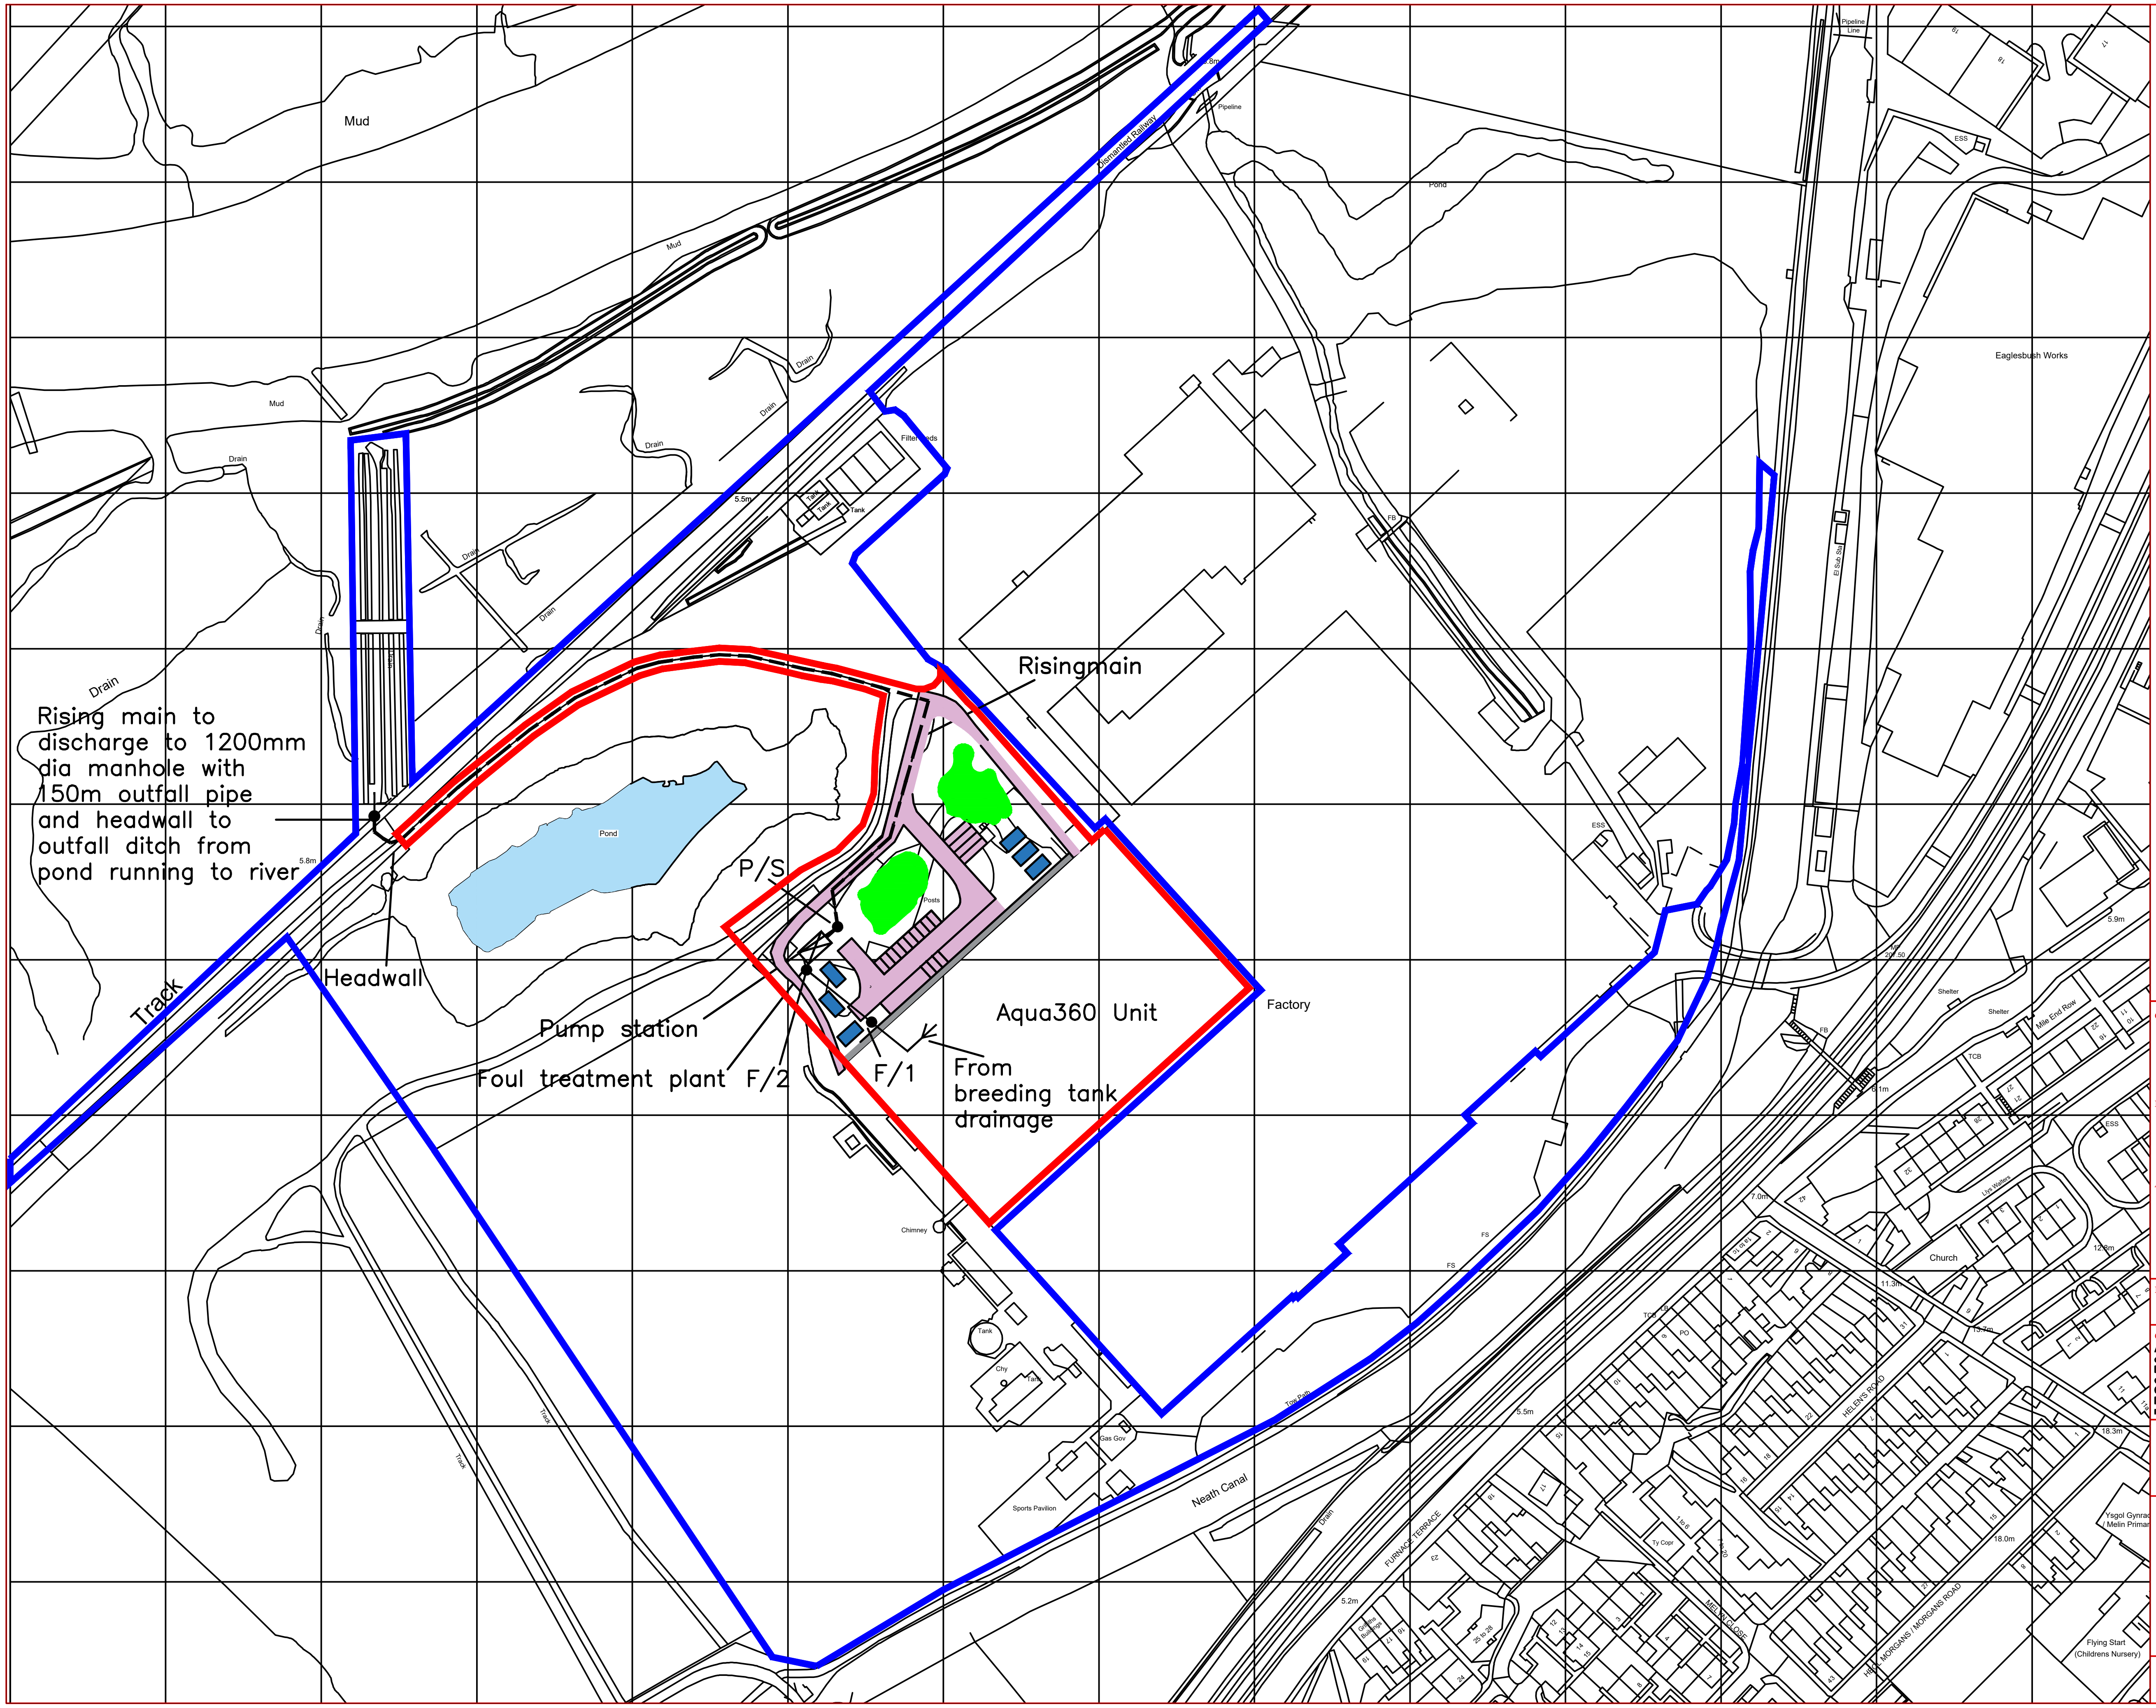

NOTES

Key

🟥 Aqua360 land

🟦 NPT land

▬ Risingmain

☒ Foul treatment

REV	DATE		BY	CHKD
A	Nov'23	External Area Added	CH	

CLIENT
Aquaculture 360

PROJECT
Proposed Shrimp Farm at Neath, Milland Rd, SA11 1NJ

TITLE
Drainage Plan/Out fall sewer

DRAWING ISSUE
Planning

GENERAL NOTES
A– The scale shown on this drawing only applies to the correct paper size.
B– Do not scale from this drawing take figured dimensions only.
C– Any discrepancies to be reported to *ateb* consult.
D– Drawings in PDF format are not to scale and are for reference only.

DATE Oct'23
SCALE 1:2000
PAPER SIZE A3

PRODUCED BY C.Holmes
CHECKED
APPROVED

ateb Consult
42 Gurnos Road
Ystalyfera
Swansea
SA9 2HY
Tel: 01639 849279
Fax: 01639 849984
E-mail: info@atebconsult.co.uk

JOB NUMBER	DRAWING NUMBER	REVISION
23/021	302	A