




NOTH WEST ELEVATION
SCALE 1:100

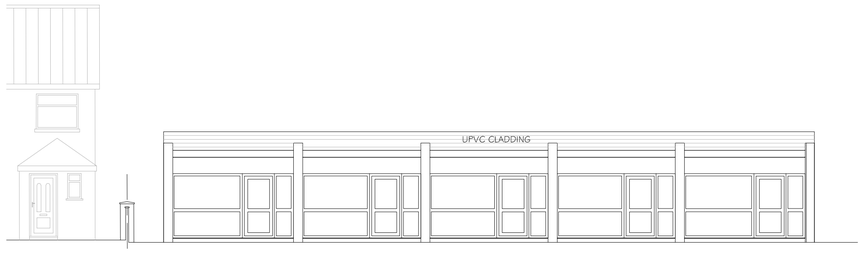


SOUTH WEST ELEVATION
SCALE 1:100

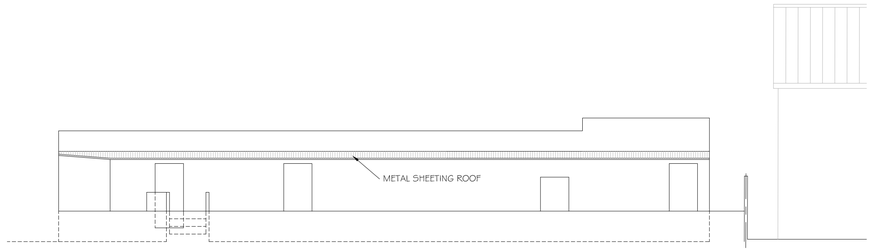

NORTH EAST ELEVATION
SCALE 1:100

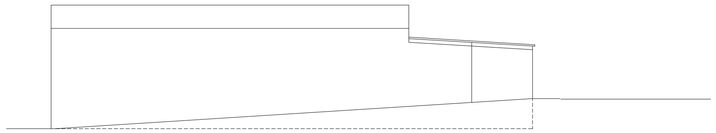


SOUTH EAST ELEVATION
SCALE 1:100

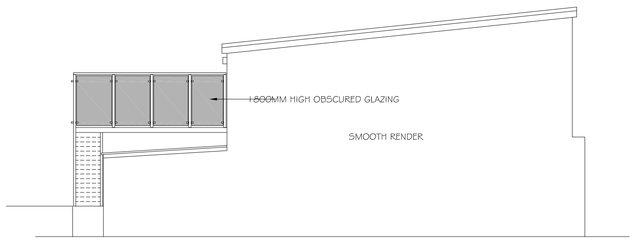


NOTH WEST ELEVATION
SCALE 1:100



SOUTH WEST ELEVATION
SCALE 1:100

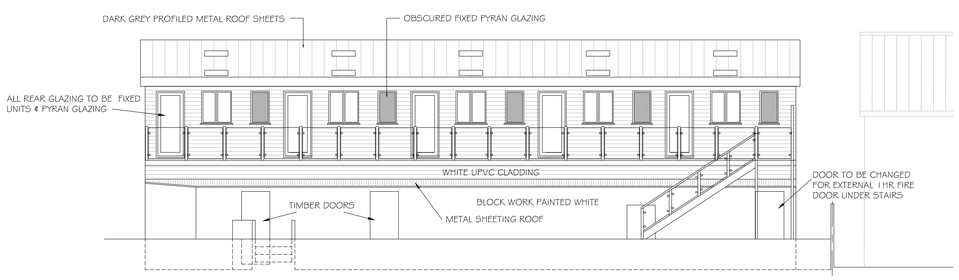

NORTH EAST ELEVATION
SCALE 1:100

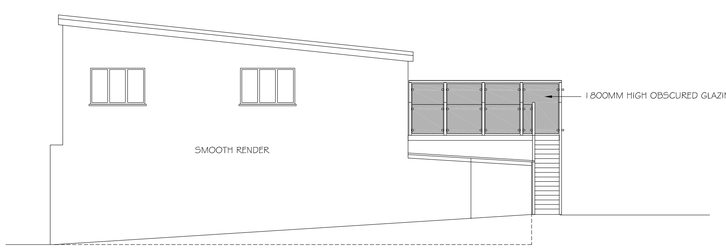

SOUTH EAST ELEVATION
SCALE 1:100

Rev	Description	Date
A	BIRD BOX ADDED	06-12-22
B	ROOF ALTERED	31-10-23

STATUS | PURPOSE OF ISSUE

i.m. Design Studio
27 Park Avenue, Skewen, SA106RU

PROJECT

Church Road Baglan
Port Talbot SA12 8ST

TITLE

Existing and Proposed Elevations

CLIENT

Mr A Rees

DRAWN BY	CHECKED BY	DATE
JM		10/11/22

SCALE (@ A1)	PROJECT NUMBER
As shown	Project Number

DRAWING NUMBER	REV
A1 - A101	B