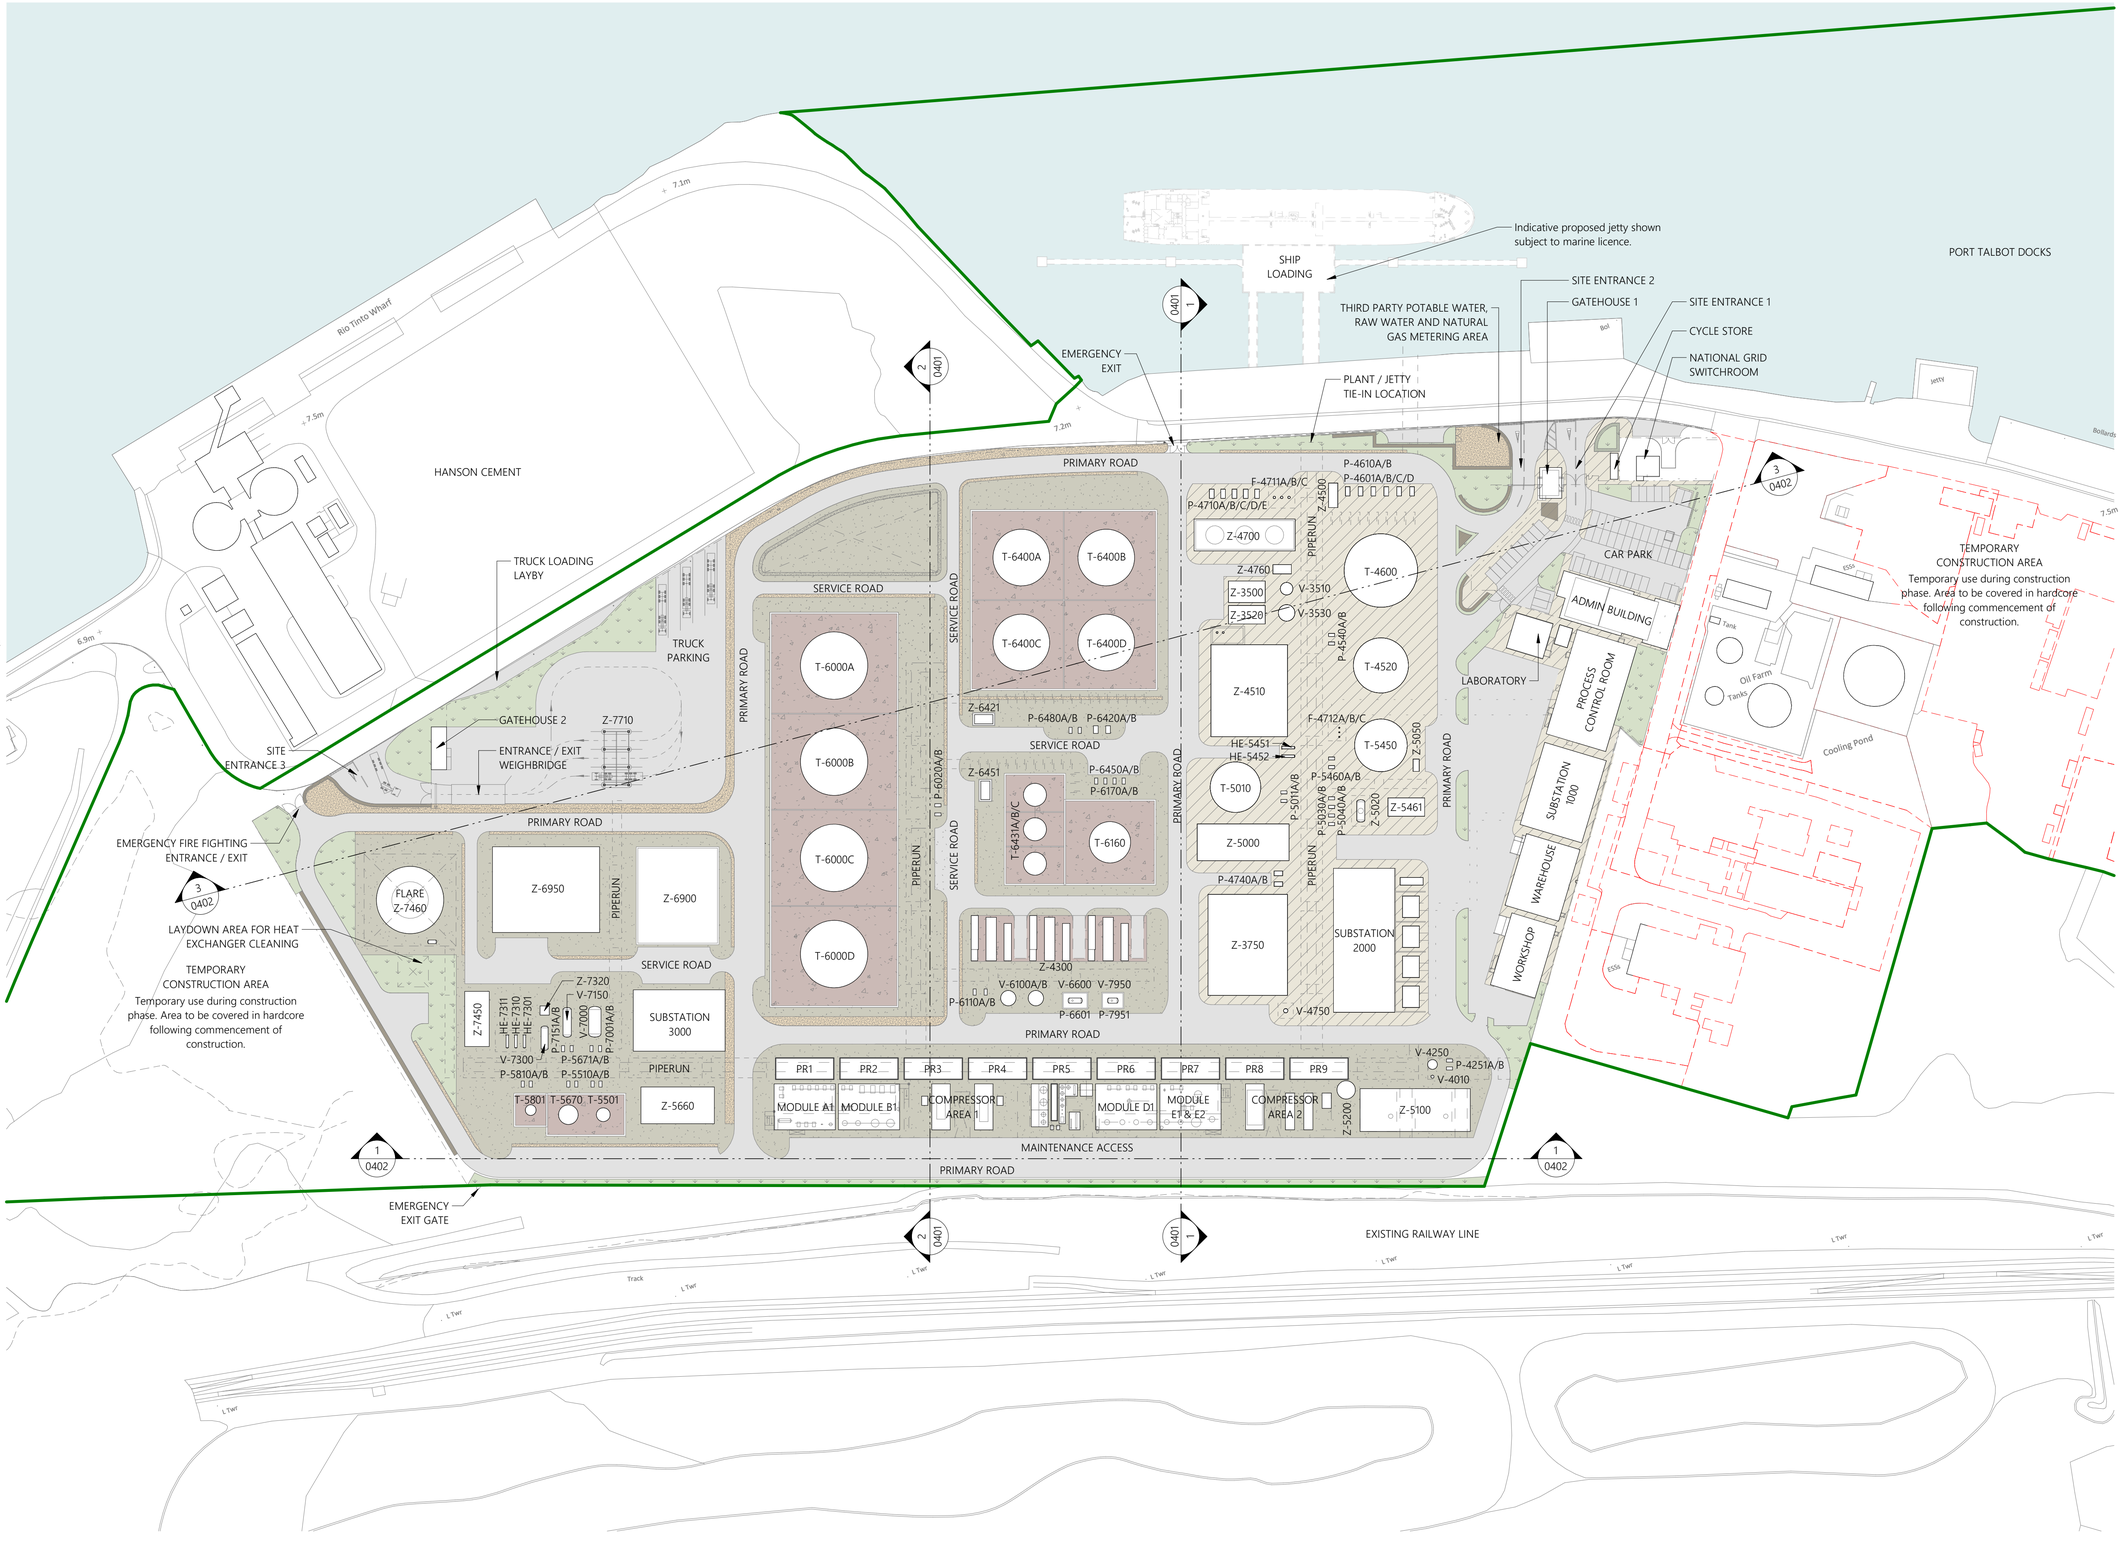


1 Proposed External Surface Site Plan - EIA Boundary Shown
1 : 1000

(c) 2023 Sophem Limited
info@inspirearchitects.co.uk
www.inspirearchitects.co.uk

Sophem Limited t/a Inspire Architects
Heywood House, Heywood. BA13 4NA
01749 605006

0m 20m 40m 60m 80m 100m

GENERAL NOTES

- All works proposed shall be conducted in accordance with the related H&S and CDM regulations. Where doubt arises over any aspect of safety, consult Inspire Architects.
- Should any discrepency be found on this drawing or related project information then the matter should be brought to the attention of Inspire Architects for resolution as soon as possible.
- This drawing may be based on a measured survey or Ordinance Survey information. Do not scale from this drawing unless for planning purposes.
- All dimensions are in millimetres unless otherwise stated. Do not scale from this drawing. All information and layouts detailed on this drawing are subject to site dimension checks.
- Copyright - All Inspire Architects drawings are the property and copyright of Sophem Limited and are not to be used for any purpose without prior written agreement.

NOTES

- Survey information taken directly from drawings issued on December 2021 by AP Land Surveys.
- Inspire Architects are not responsible for the design of the plant equipment identified on this drawing.

- EIA Study Area Boundary
- Proposed Roads
- Proposed Plant / Buildings
- Proposed Rain Gardens
- Proposed Brown Biodiverse Roof
- Proposed Permeable Paving
- Proposed Gravel Catchpit
- Proposed Paving slabs
- Proposed Gravel
- Water
- OWS (Oil Water Seperation)

Revision	Drawn	Checked	Date
P4	CH	NC	27.10.2023
P3	CH	NC	11.08.2023
P2	CH	NC	09.08.2023
P1	CH	NC	25.07.2023

INSPIRE Architects

PROJECT NAME
Project Dragon - Sustainable Aviation Fuel (SAF) Production Facility

CLIENT
LanzaTech UK Limited

SHEET NAME
Proposed PDZ Layout - External Surface Finishes - EIA Boundary Shown

SHEET SIZE A1
SCALE 1 : 1000 @ A1
STATUS CODE S2
STATUS PLANNING
REVISION DATE 27.10.2023
REVISION P4
DRAWING NUMBER 2143.01-IA-ZZ-ST-DR-A-0235