
LanzaTech Confidential, Proprietary and Commercially Sensitive

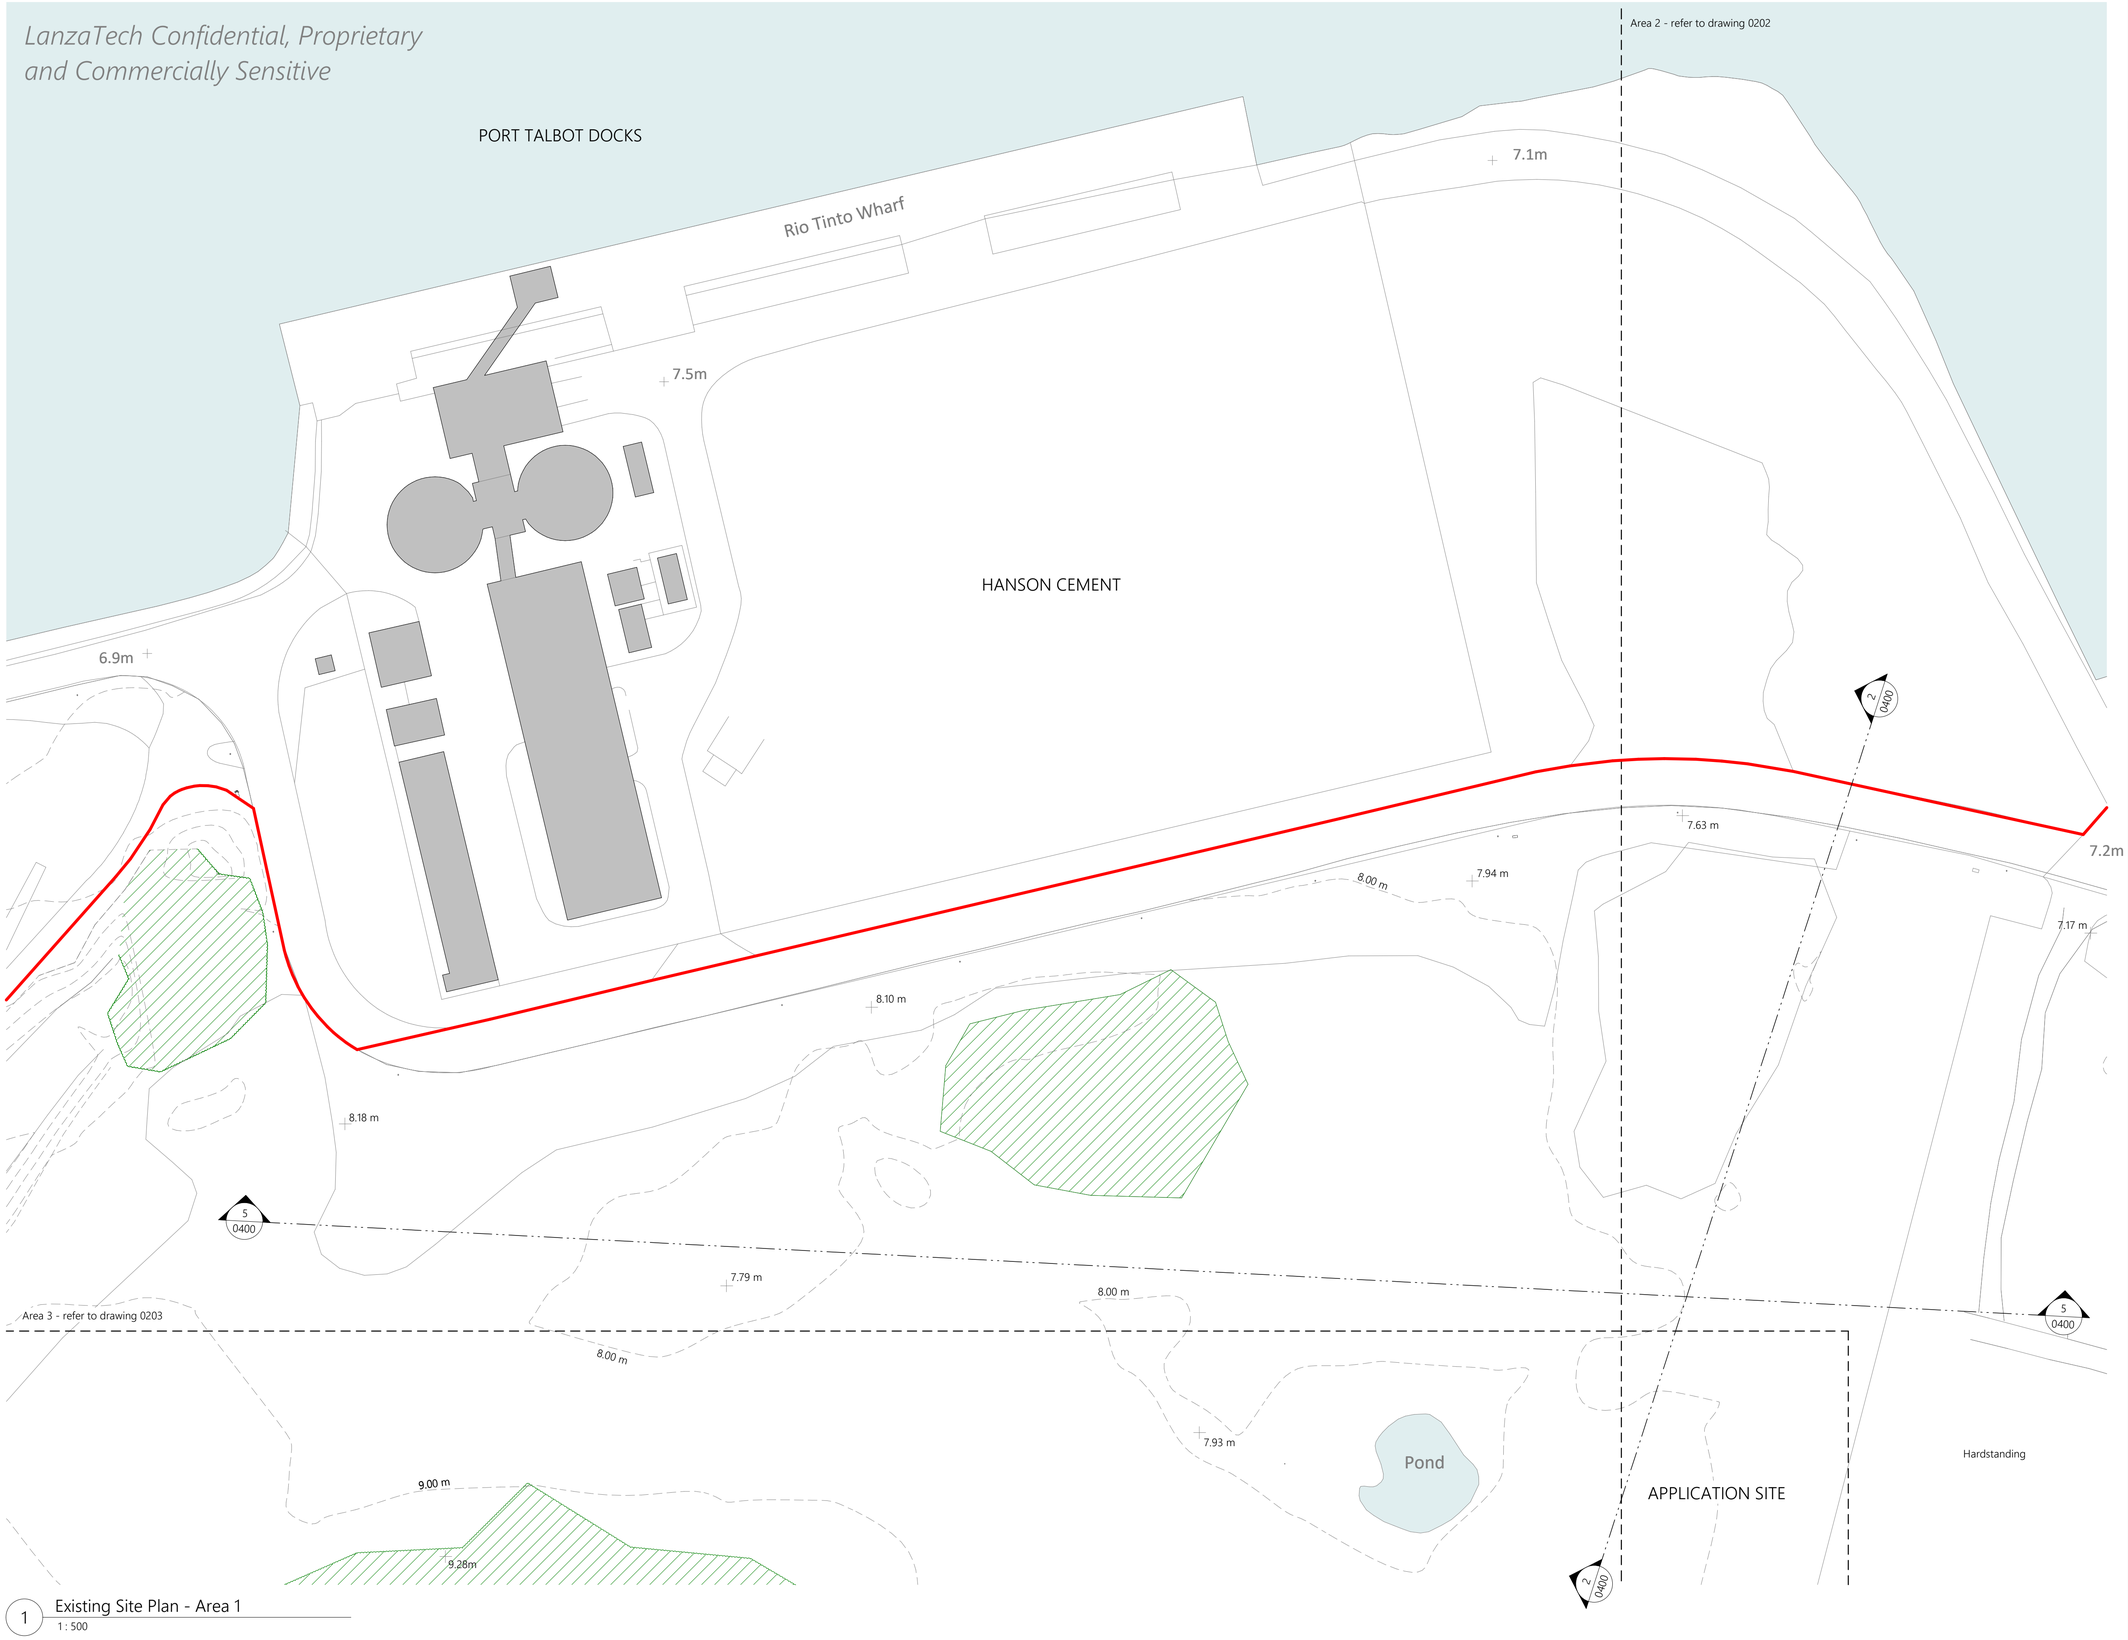

1 Existing Site Plan - Area 1
1 : 500

(c) 2023 Sophem Limited
info@inspirearchitects.co.uk
www.inspirearchitects.co.uk


Sophem Limited t/a Inspire Architects
Heywood House, Heywood. BA13 4NA
01749 605006

N

0m 10m 20m 30m 40m 50m

GENERAL NOTES

- All works proposed shall be conducted in accordance with the related H&S and CDM regulations. Where doubt arises over any aspect of safety, consult Inspire Architects.
- Should any discrepency be found on this drawing or related project information then the matter should be brought to the attention of Inspire Architects for resolution as soon as possible.
- This drawing may be based on a measured survey or Ordinance Survey information. Do not scale from this drawing unless for planning purposes.
- All dimensions are in millimetres unless otherwise stated. Do not scale from this drawing. All information and layouts detailed on this drawing are subject to site dimension checks.
- Copyright - All Inspire Architects drawings are the property and copyright of Sophem Limited and are not to be used for any purpose without prior written agreement.

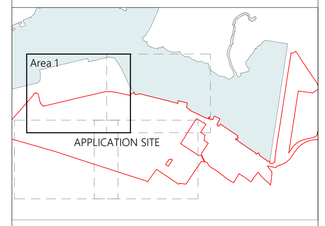

NOTES

- Survey information taken directly from drawings issued on December 2021 by AP Land Surveys.

LEGEND

- Application Boundary
- Existing Buildings
- Existing vegetation areas at time of survey in 2021
- 8.00 m Existing site level

Revision	Drawn	Checked	Date
P8	CH	NC	09.08.2023
P7	CH	NC	25.07.2023
P6	CH	NC	17.07.2023
P5	CH	NC	13.07.2023
P4	CH	NC	30.06.2023
P3	CH	NC	23.06.2023
P2	CH	NC	31.05.2023
P1	CH	NC	30.03.2023

INSPIRE Architects

PROJECT NAME
Project Dragon - Sustainable Aviation Fuel (SAF) Production Facility

CLIENT
LanzaTech UK Limited

SHEET NAME
Existing Site Plan (Area 1)

SHEET SIZE
A1

SCALE
1 : 500 @ A1

STATUS CODE
S2

STATUS
PLANNING

REVISION DATE
09.08.2023

REVISION
P8

DRAWING NUMBER
2143.01-IA-ZZ-ST-DR-A-0201

Superseded