

NOTES

- North arrow above indicates 'True North'

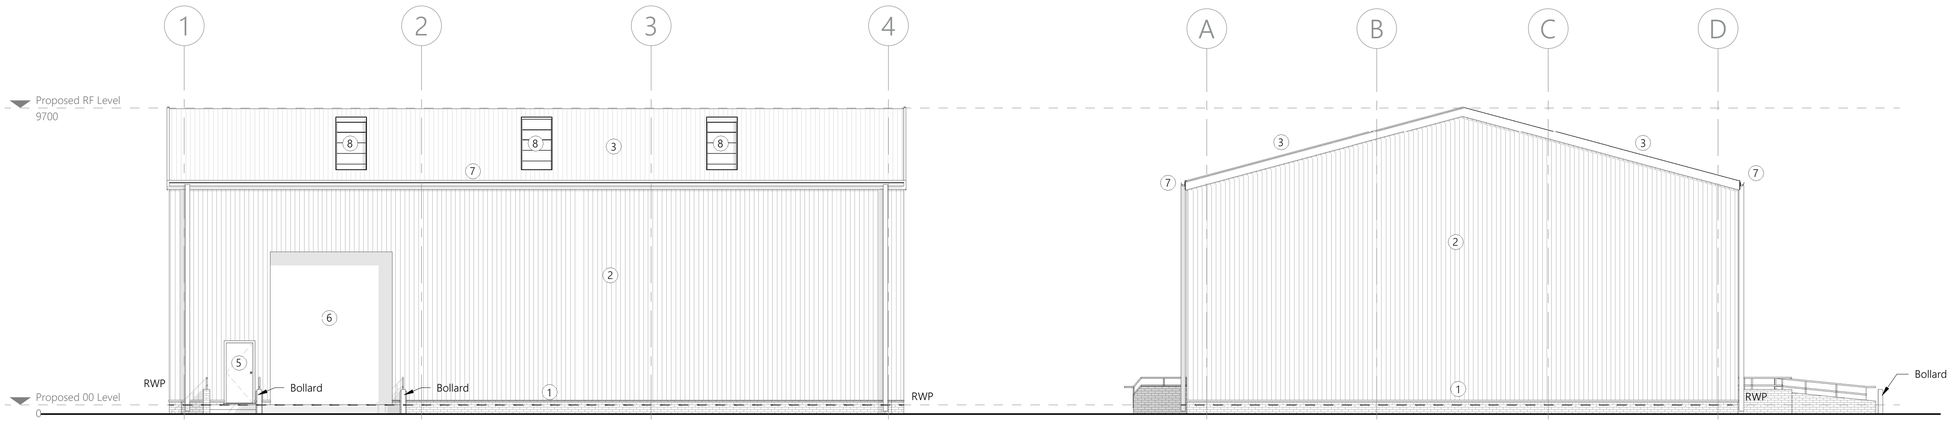


1 Proposed West Elevation
1 : 100

2 Proposed North Elevation
1 : 100

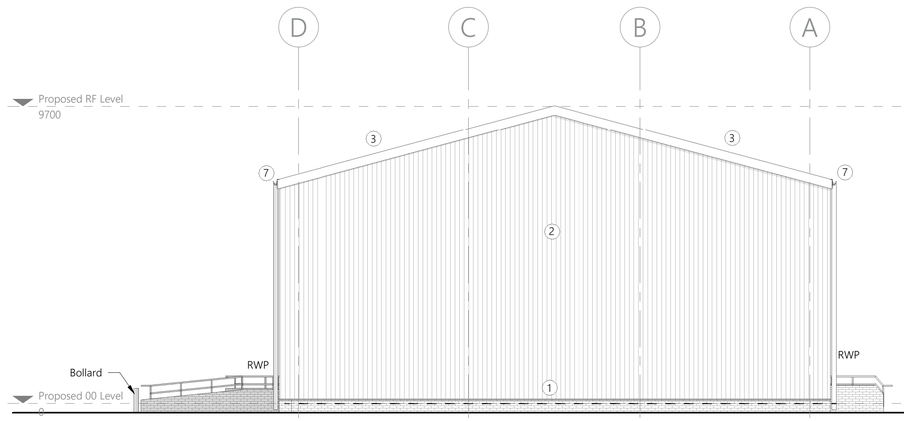

3 Proposed South Elevation
1 : 100

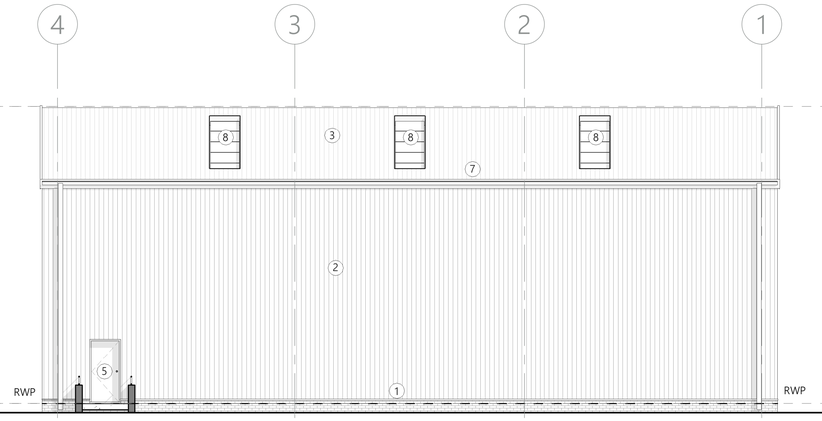

4 Proposed East Elevation
1 : 100

LanzaTech Confidential, Proprietary and Commercially Sensitive

(c) 2023 Sophem Limited
info@inspirearchitects.co.uk
www.inspirearchitects.co.uk

Sophem Limited t/a Inspire Architects
Heywood House, Heywood. BA13 4NA
01749 605006

0m 5m 10m

GENERAL NOTES

- All works proposed shall be conducted in accordance with the related H&S and CDM regulations. Where doubt arises over any aspect of safety, consult Inspire Architects.
- Should any discrepency be found on this drawing or related project information then the matter should be brought to the attention of Inspire Architects for resolution as soon as possible.
- This drawing may be based on a measured survey or Ordinance Survey information. Do not scale from this drawing unless for planning purposes.
- All dimensions are in millimetres unless otherwise stated. Do not scale from this drawing. All information and layouts detailed on this drawing are subject to site dimension checks.
- Copyright - All Inspire Architects drawings are the property and copyright of Sophem Limited and are not to be used for any purpose without prior written agreement.



LEGEND

1. Engineering brickwork
2. Built-up insulated metal wall cladding system
3. Built-up insulated metal roof cladding system
4. Aluminium double glazed windows
5. Aluminium framed doorset
6. Metal roller shutter door
7. Metal guttering and downpipes
8. Rooflights

Revision	Drawn	Checked	Date
P1	IS	CH	27.10.2023

INSPIRE Architects

PROJECT NAME
Project Dragon - Sustainable Aviation Fuel (SAF) Production Facility

CLIENT
LanzaTech UK Limited

SHEET NAME
Proposed Warehouse Store Elevations

SHEET SIZE A1
SCALE 1 : 100 @ A1
STATUS CODE S2
STATUS PLANNING
REVISION DATE 27.10.2023
REVISION P1
DRAWING NUMBER
2143.01-IA-06-ZZ-DR-A-0301

Superseded