
Rev. B

A1283-01


Drg. No.

NOTES


1. **All dimensions in millimetres unless otherwise stated.**

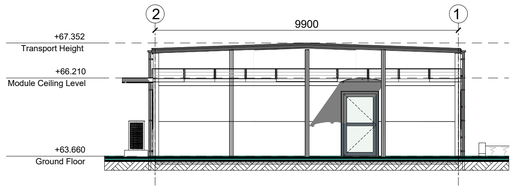


Elevation 01
Scale 1:100

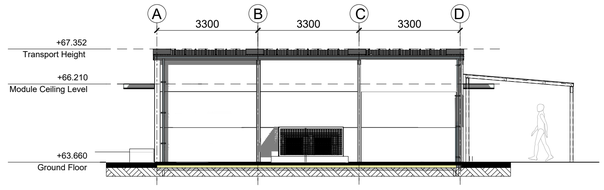


Elevation 02
Scale 1:100

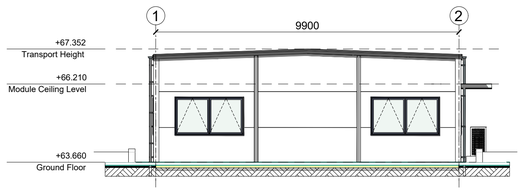


Elevation 03
Scale 1:100

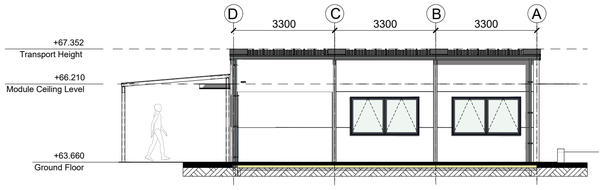

Elevation 04
Scale 1:100

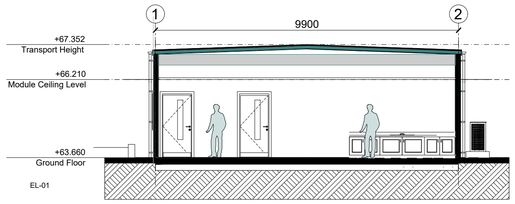


Section A-A
Scale 1:100

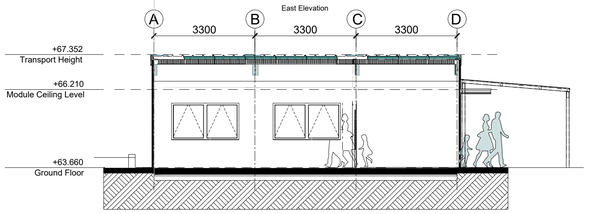


Section B-B
Scale 1:100


External Finishes Schedule	
External Wall Finish	60mm PIR Composite Metal Cladding Panels - albatross grey
Roof Finish	Kingspan RW1000 - 115mm Core 146mm Merlin Grey
External Windows	PPC Aluminium Windows - Ral 7031
External Doors	Aluminium Frame Glazed Leaf - PPC Aluminium - Ral TBC
External Fascia	Plastisol Faced Plywood - Merlin Grey
Rainwater Guttering	115mm Half Round Gutter - Merlin Grey
Rainwater Downpipes	69mm Dia Merlin Grey
External Canopy	Clovis Barrel Canopy - Clear Polycarbonate

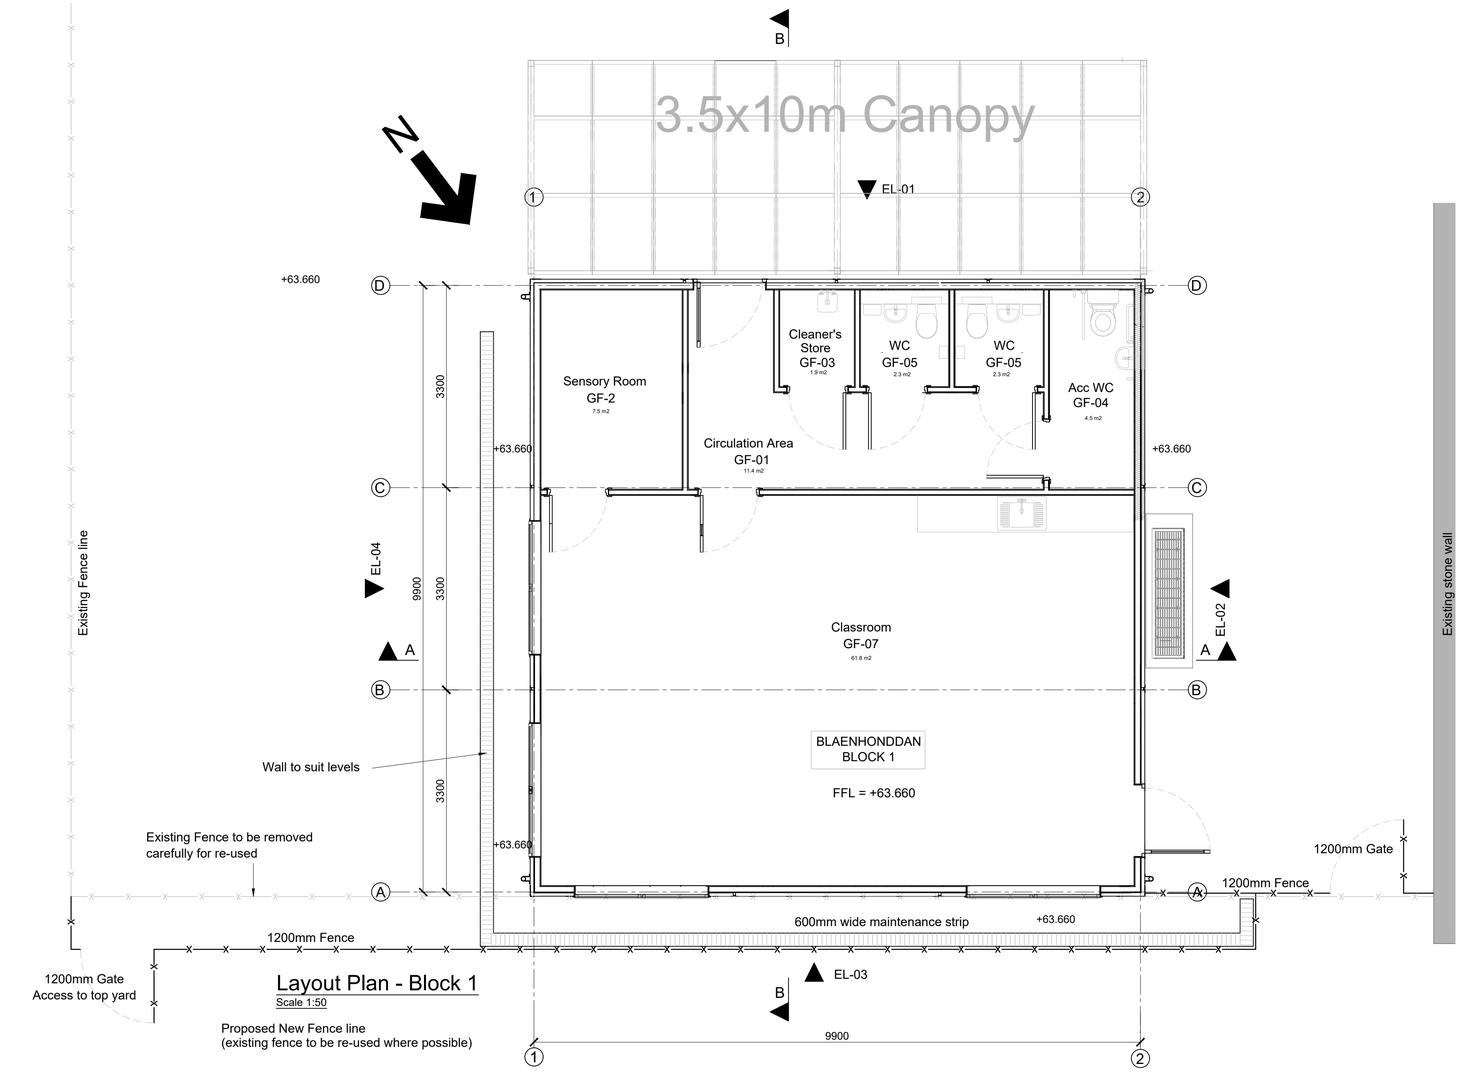

Layout Plan - Block 1
Scale 1:50

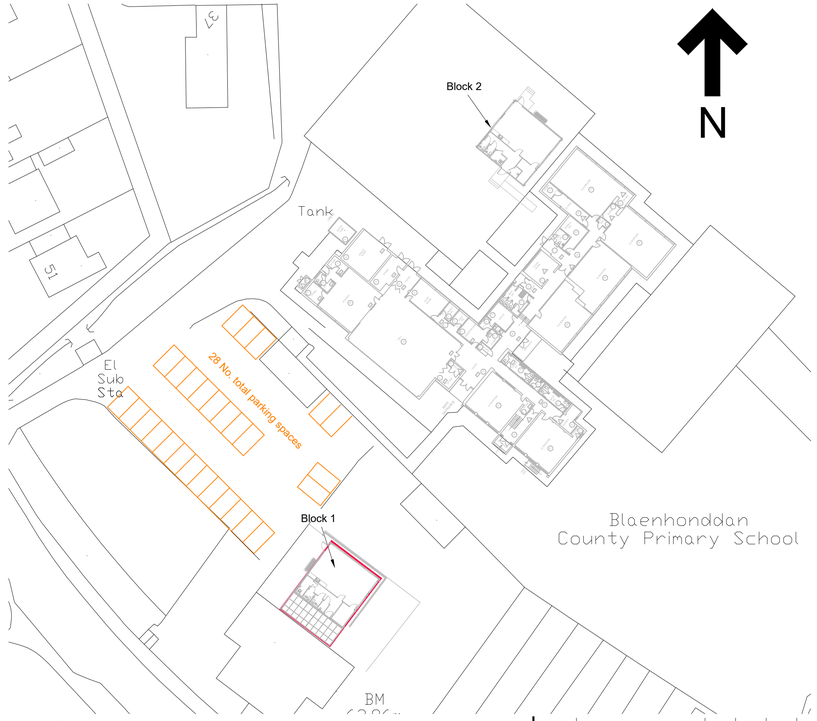

Site Plan
Scale 1:500

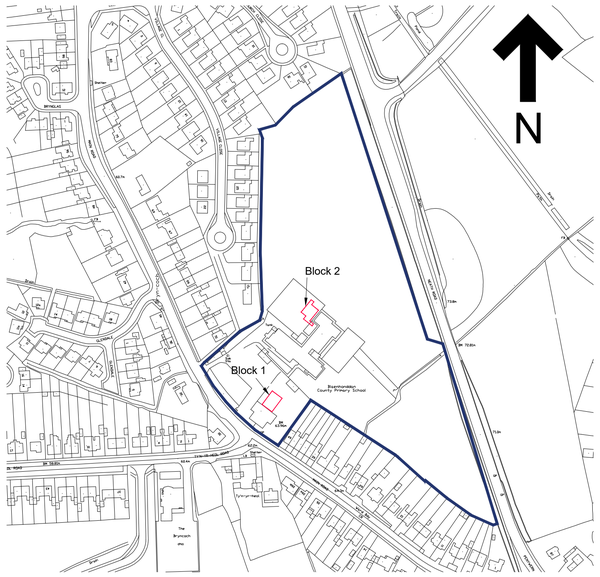

Location Plan
Scale 1:2500

Rev	Details	Dr	Ch	Apr	Date
C	Cladding colour	J.H	T.P	J.D	14/09/23
B	Layout amended	J.H	T.P	J.D	17/07/23
A	Floor plans removed off location plan	J.H	T.P	J.D	07/06/23

Neath Port Talbot
Castell-nedd Port Talbot
County Borough Council Cyngor Bwrdeistref Sirol
Making a difference Gwahaniaeth er gwell

PROPERTY & REGENERATION
Nicola Pearce BSc(Hons) DipTP MRTPI
DIRECTOR OF ENVIRONMENT AND REGENERATION
THE QUAYS, BRUNEL WAY
BAGLAN ENERGY PARK SA11 2GG
www.npt.gov.uk

Project
Blaenhonddan Primary School
37 Village Cl,
Neath SA10 7TE

Drawing Title
Proposed Demountables
Block 1

File No.		Property Ref. No.			
Drawn	J.Hughes	Checked	T.Preece	Approved	J.Davies
Date	April'23	Date	April'23	Date	April'23
Scales	As Shown				

Drawing No. A1283-01 Rev. C

THIS IS A C.A.D. PRODUCED DRAWING AND SHOULD NOT BE AMENDED BY HAND.

Project