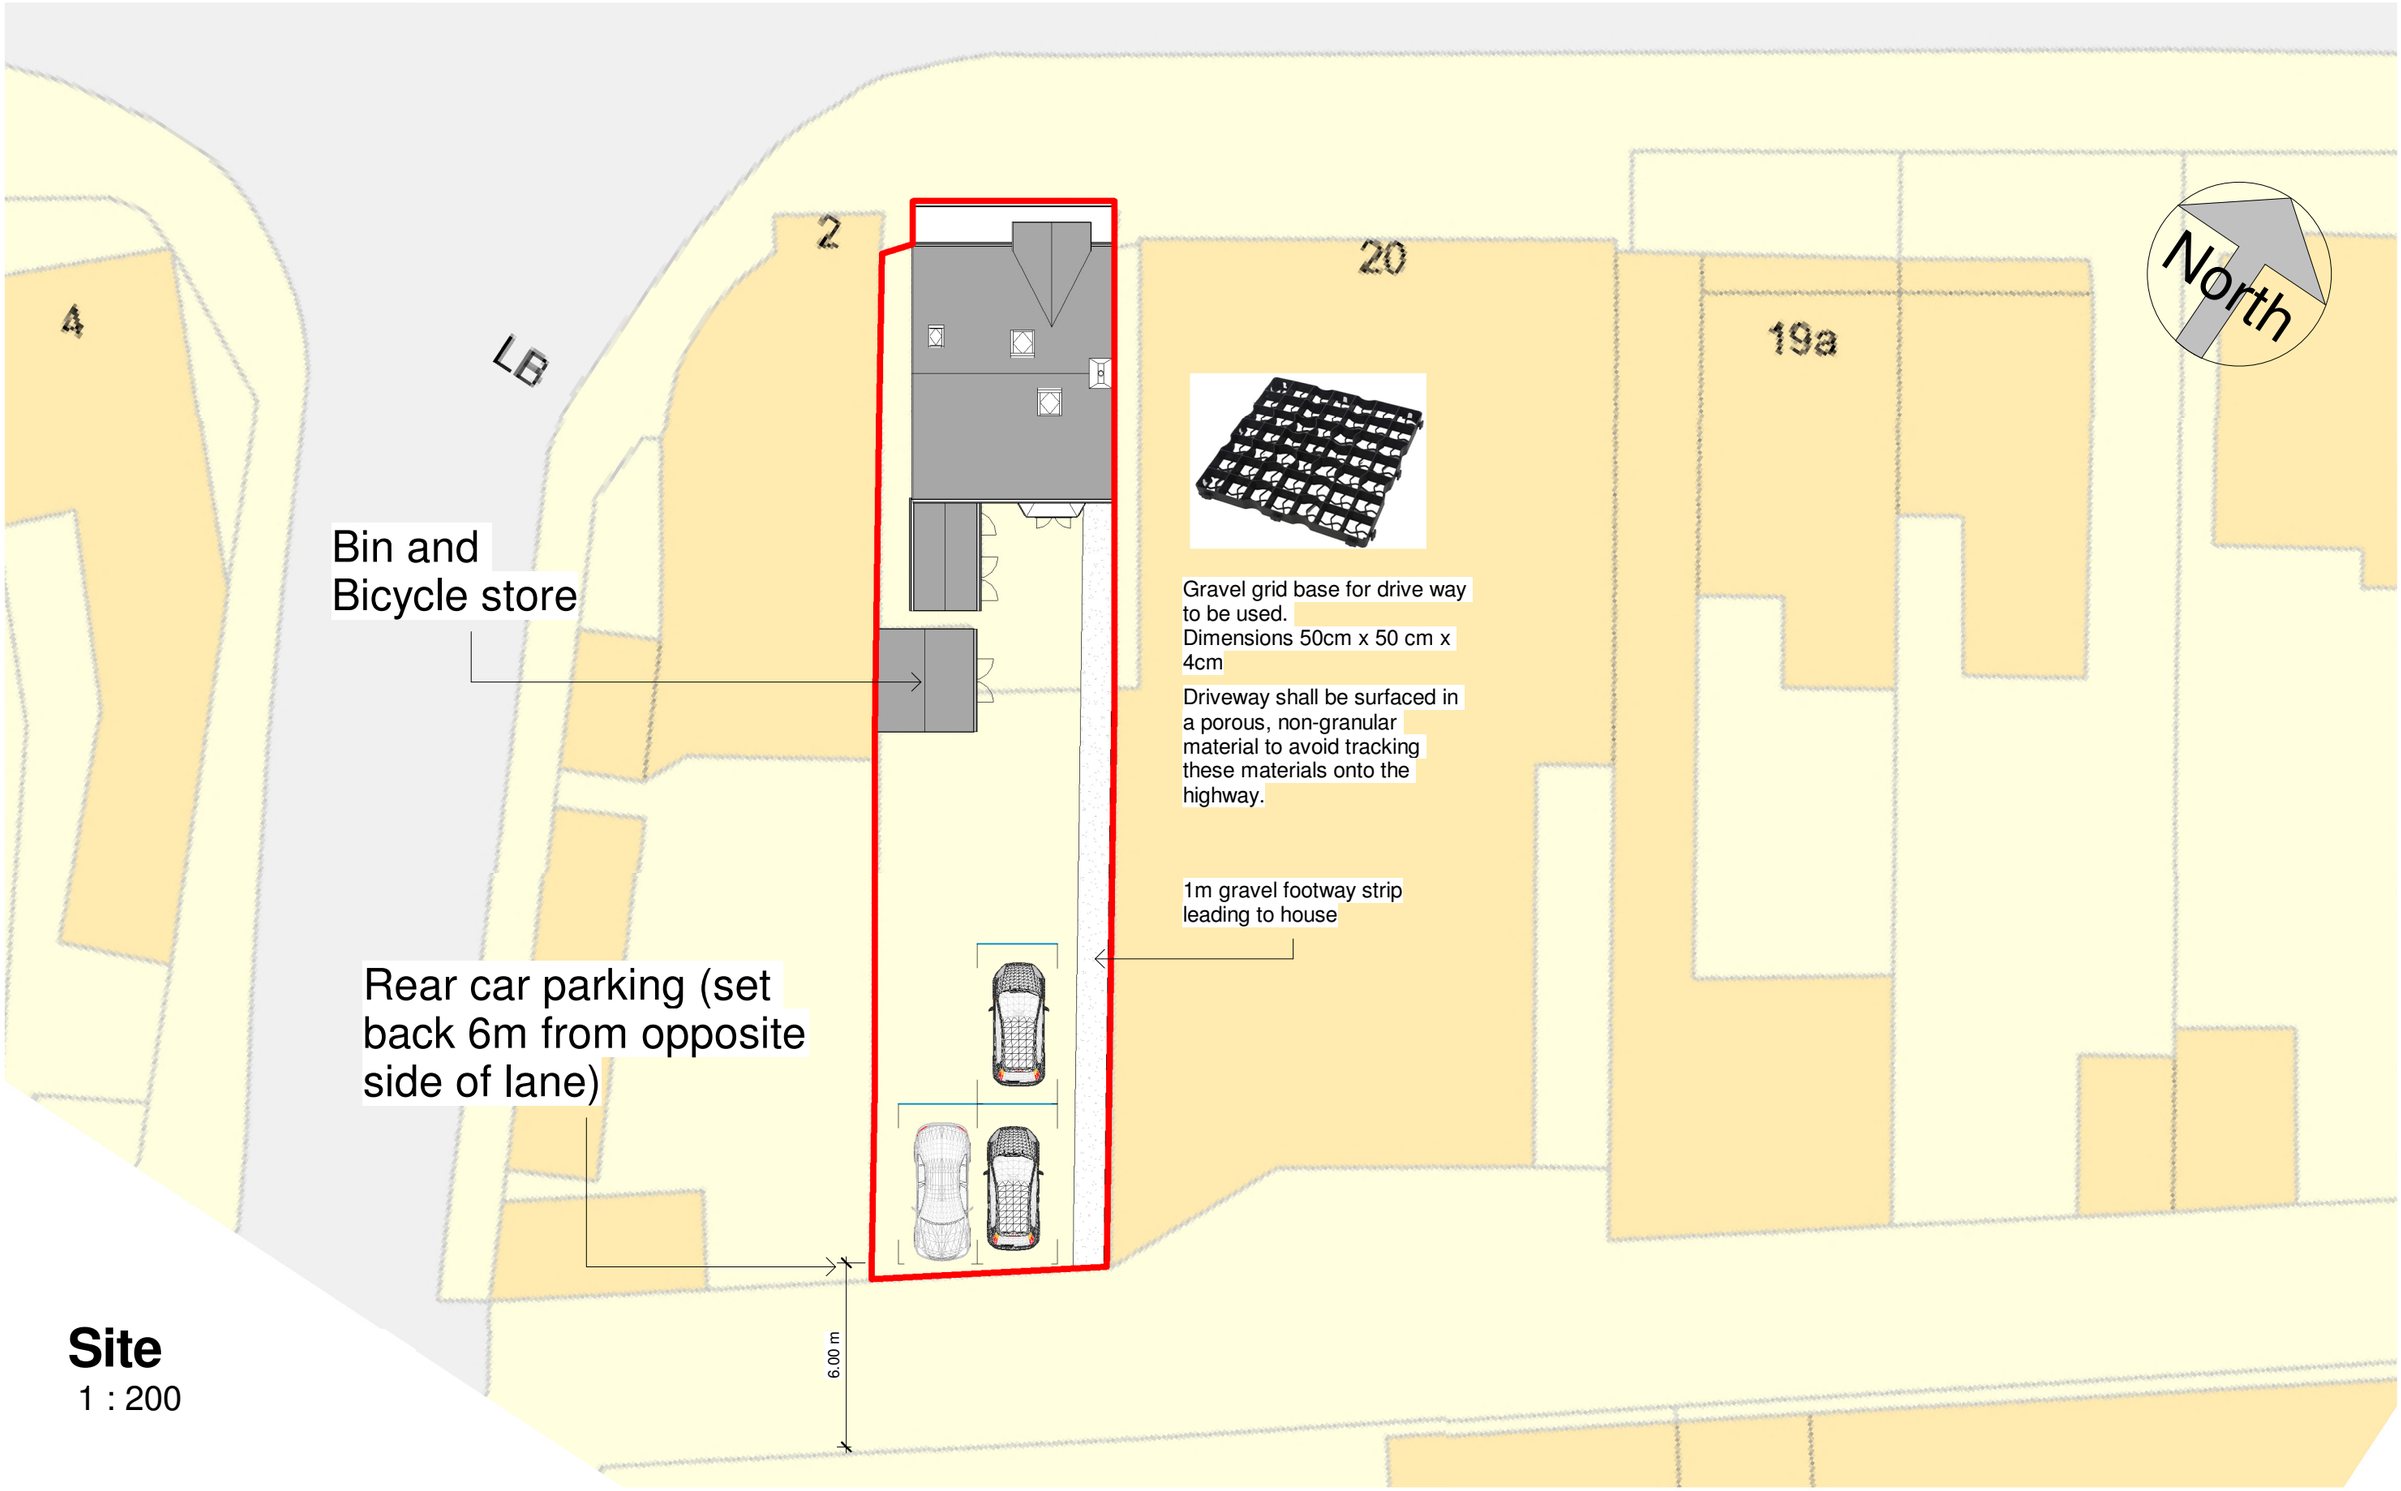


Site
1 : 200

No.	Description	Date

CCS COMPLETE CAD & STRUCTURAL SOLUTIONS
www.ccs-solutions.co.uk

CODE	STATUS	SUITABILITY DESCRIPTION	PURPOSE OF ISSUE

PROJECT
2A Victoria Rd, Port Talbot

SHEET
Proposed Site Plan

CLIENT
Mr Ariel Truman

Date	Project number	Scale (@ A3)
20/07/2023	15/07/2023	1 : 200
Drawn by: CCS	DRAWING NUMBER: A304	REV: D
Checked by: Client		

03/03/2024 15:56:13