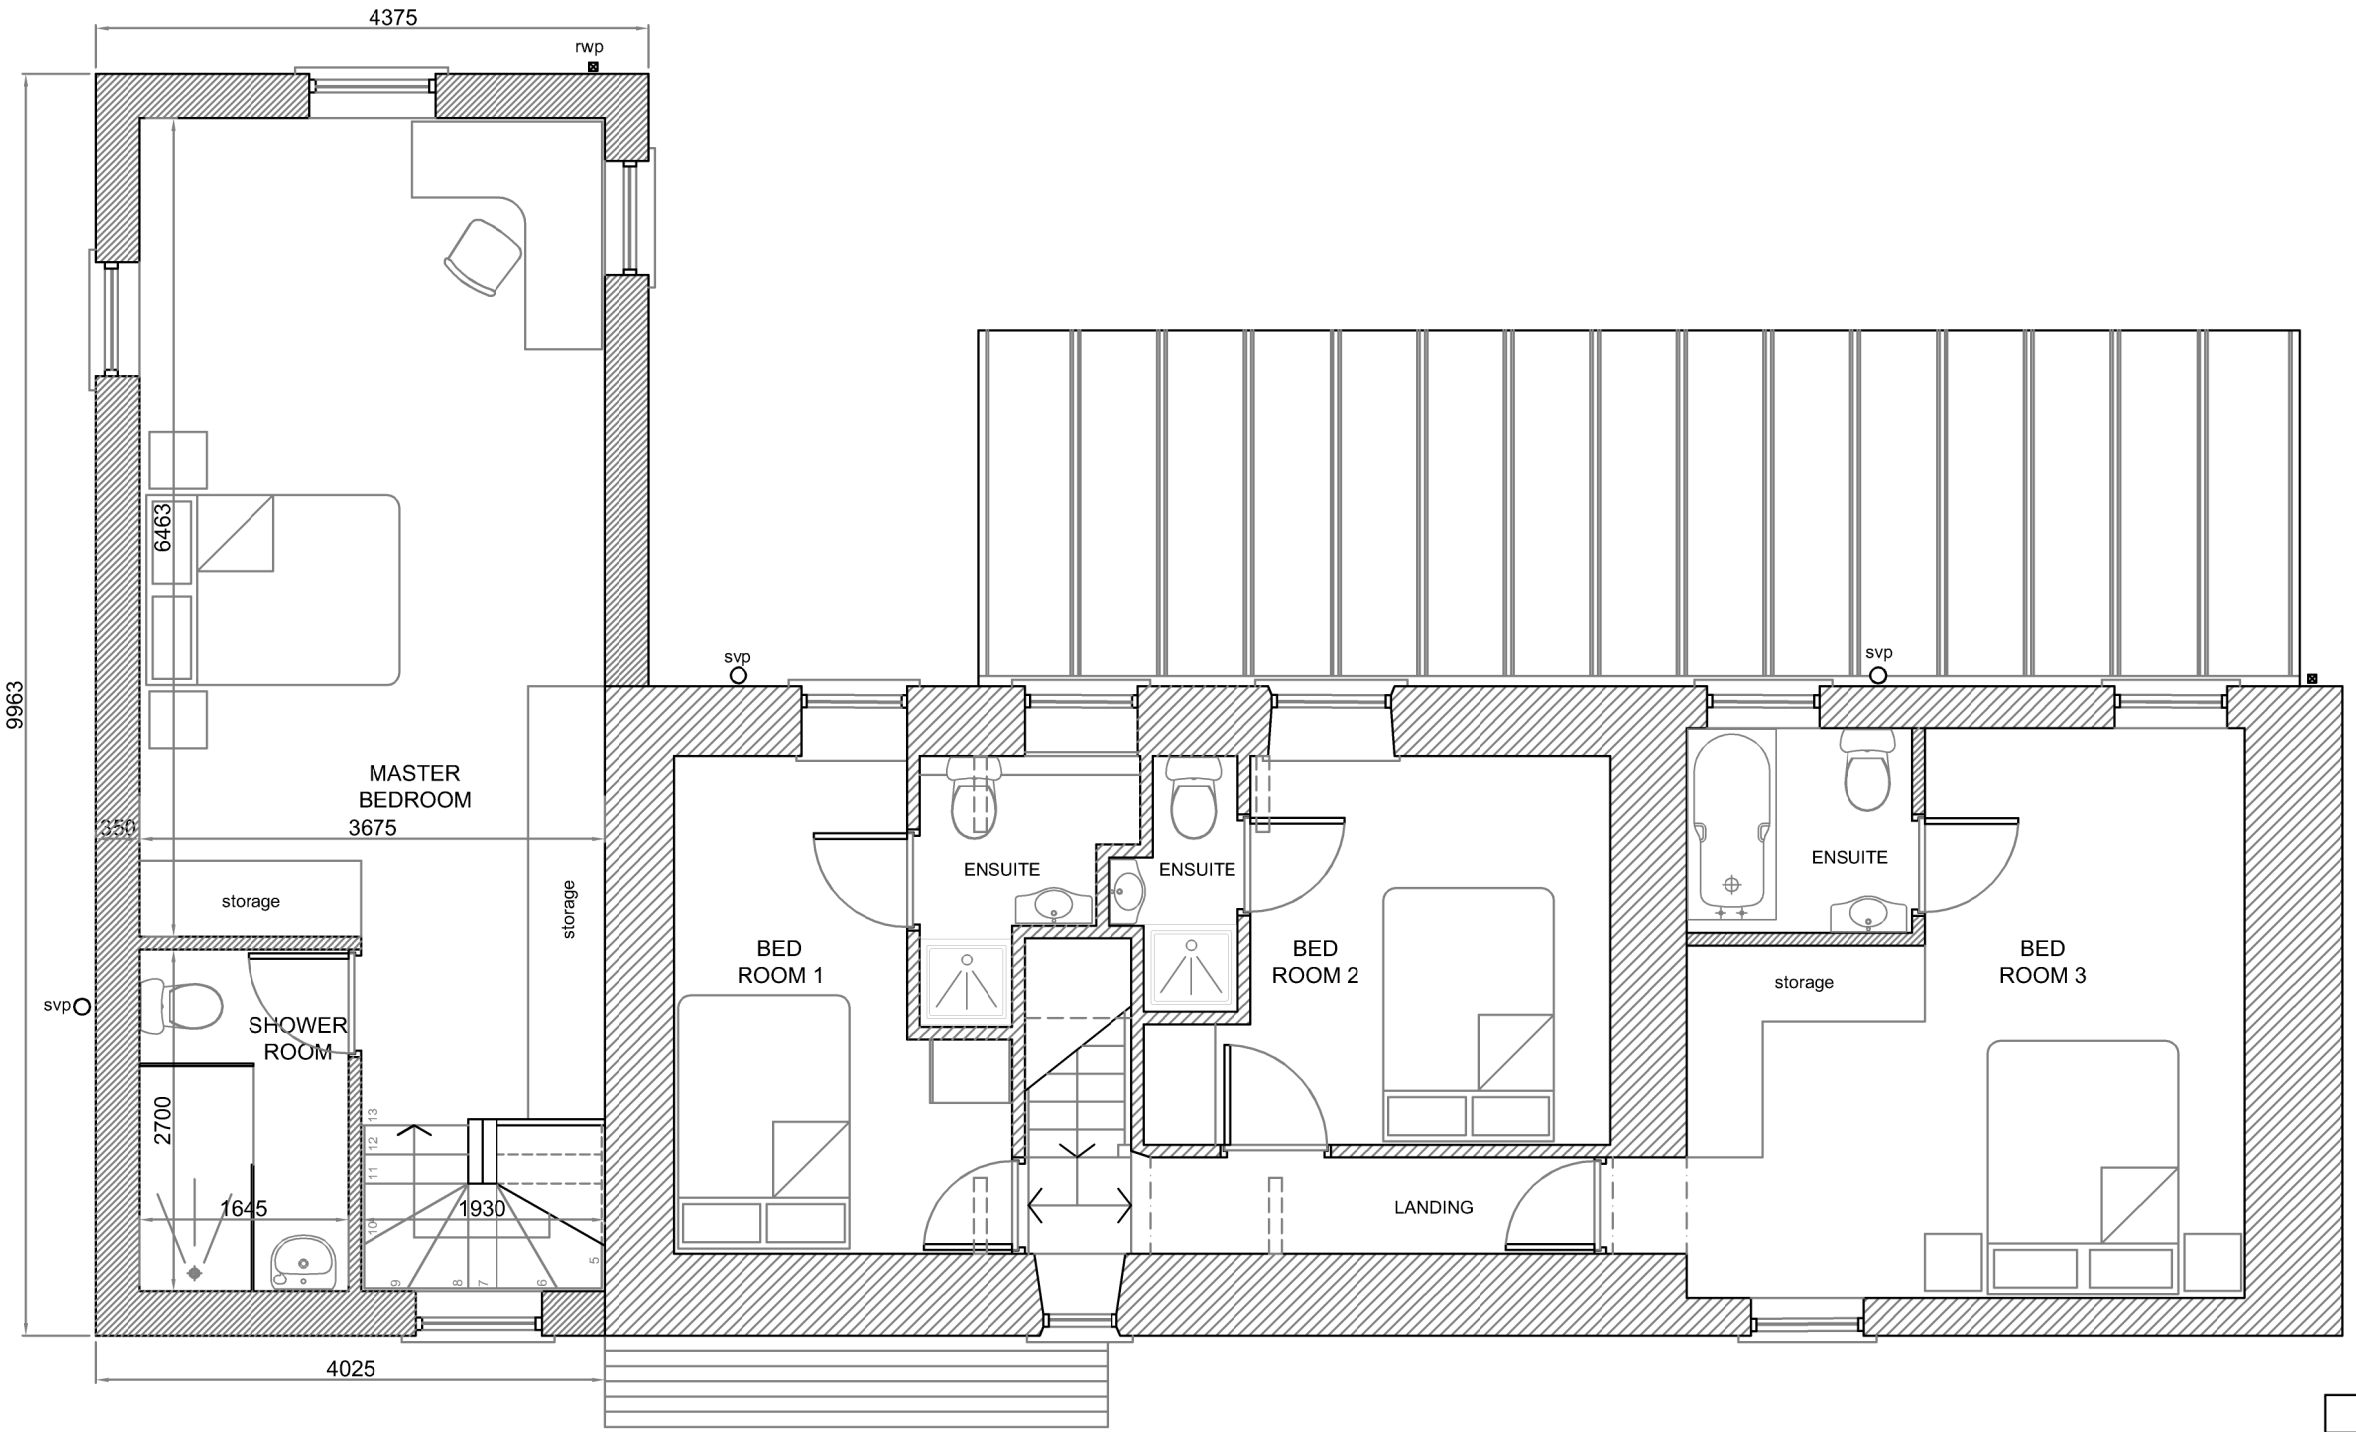


PROPOSED HOUSE PLAN - FIRST FLOOR

Rev	Description	Date
B	Extension design amended.	06/02/24
A	Plans amended following site measure.	22/07/22

07800 789453
01639 282789
carolineg@seagreydesign.co.uk
www.seagreydesign.com
design for: extensons / house renovations / conversions

SEAGREY

Site
JULIA HAMES
CWTCH FARM
COEDFFALDAU RD, RHIWFAWR SA9 2RL

Dwg Title
PROPOSED BUILDING
FIRST FLOOR PLAN
GENERAL ARRANGEMENT

Drawn By:	Date:
CLG	14/07/2022
Scale: 1:50 @ A3P	Dwg No: 21-301P/107

REV A B