FINISH NOTES:

General (Proposed) -


- External Wall Finish - Dashed Render (to match existing house) with stone inish (similar to ex.)
- Doors - White uPVC (to match ex.)
- Windows - White uPVC (tomatch ex.)
- Roof - Smooth Slate (to match ex.)
- Fascia - White uPVC
- Soffit - White uPVC
- Rainwater - White uPVC

Boundaries -


- Front - No change to existing
- Rear Sides - Existing Hedges & Stone Walls
- Rear - No change to existing




PROPOSED FRONT ELEVATION

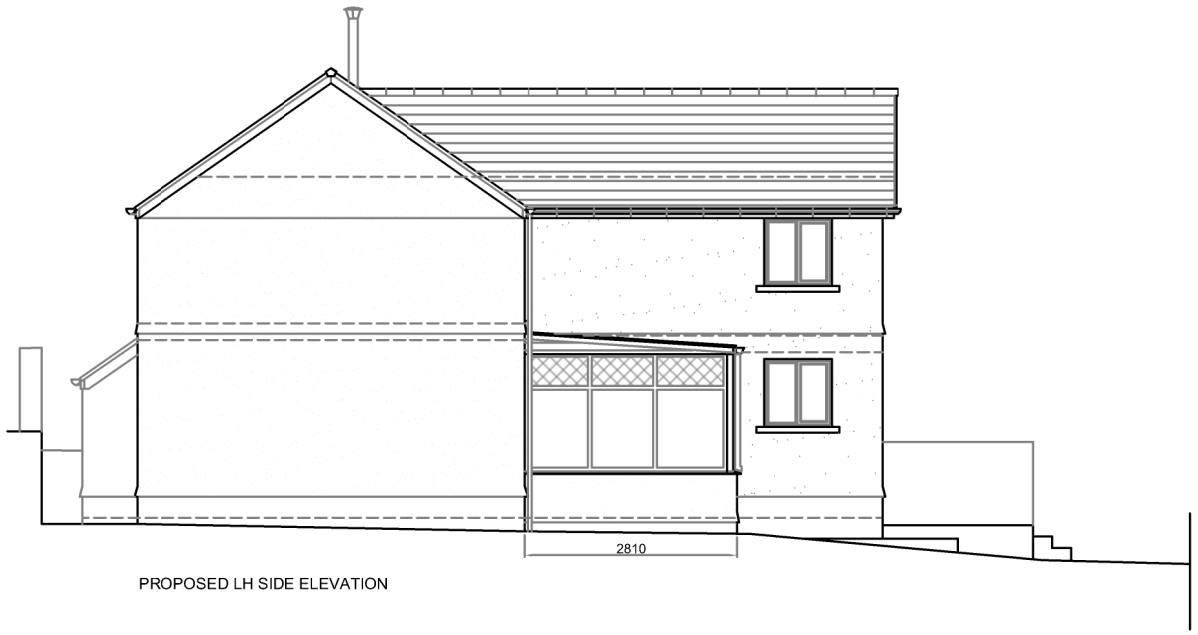

PROPOSED LH SIDE ELEVATION

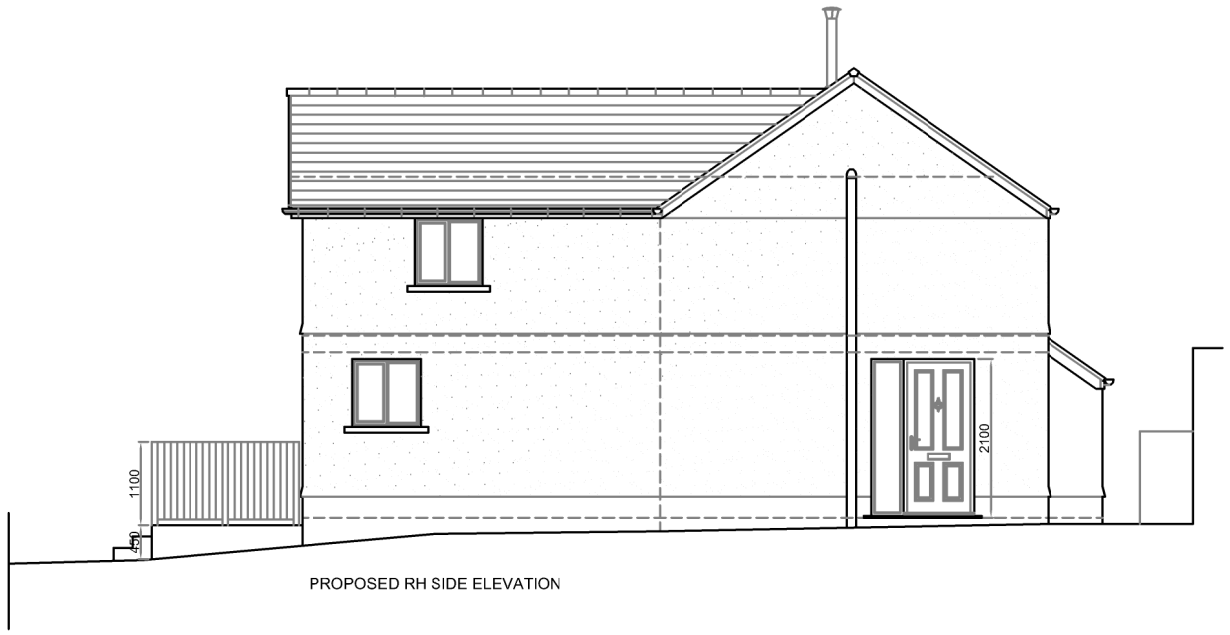

PROPOSED RH SIDE ELEVATION

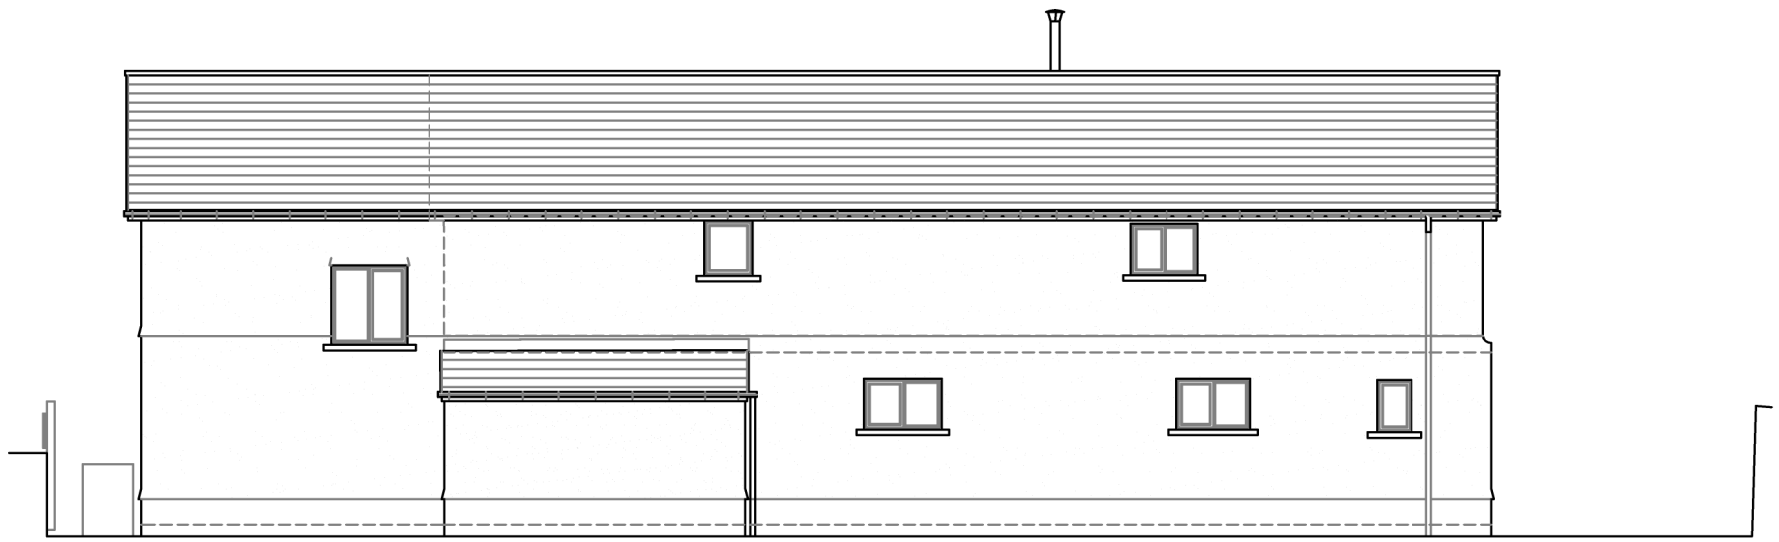

PROPOSED REAR ELEVATION

Rev	Description	Date
B	Extension design amended.	13/02/24
A	Plans amended following site measure.	22/07/22

07800 789453
01639 282789
carolineg@seagreydesign.co.uk
www.seagreydesign.com
design for: extensons / house renovations / conversions

SEAGREY

Site

JULIA HAMES
CWTCH FARM
COEDFFALDAU RD, RHIWFAWR SA9 2RL

Dwg Title

PROPOSED BUILDING
ELEVATIONS
GENERAL ARRANGEMENT

Drawn By:	Date:
CLG	14/07/2022
Scale: 1:100 @ A3L	Dwg No: 21-301P/108

REV A B