
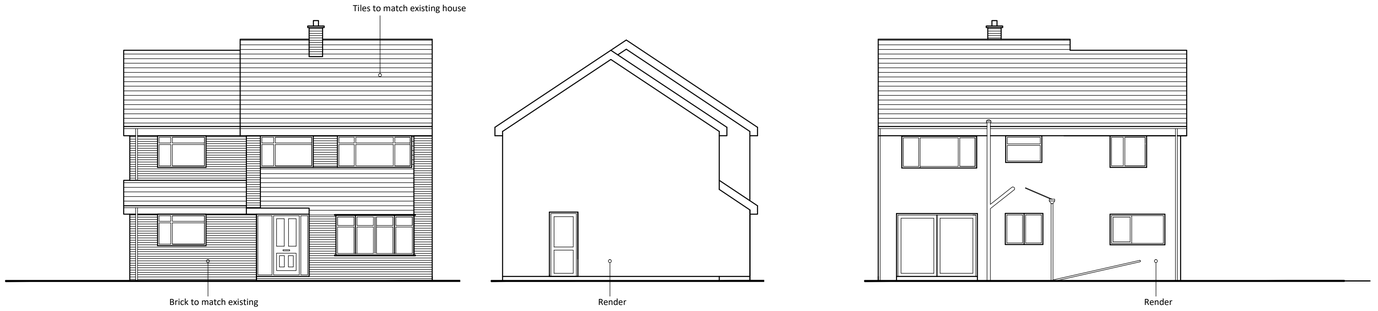


Proposed Front Elevation 1:100

Proposed Side Elevation 1:100

Proposed Rear Elevation 1:100

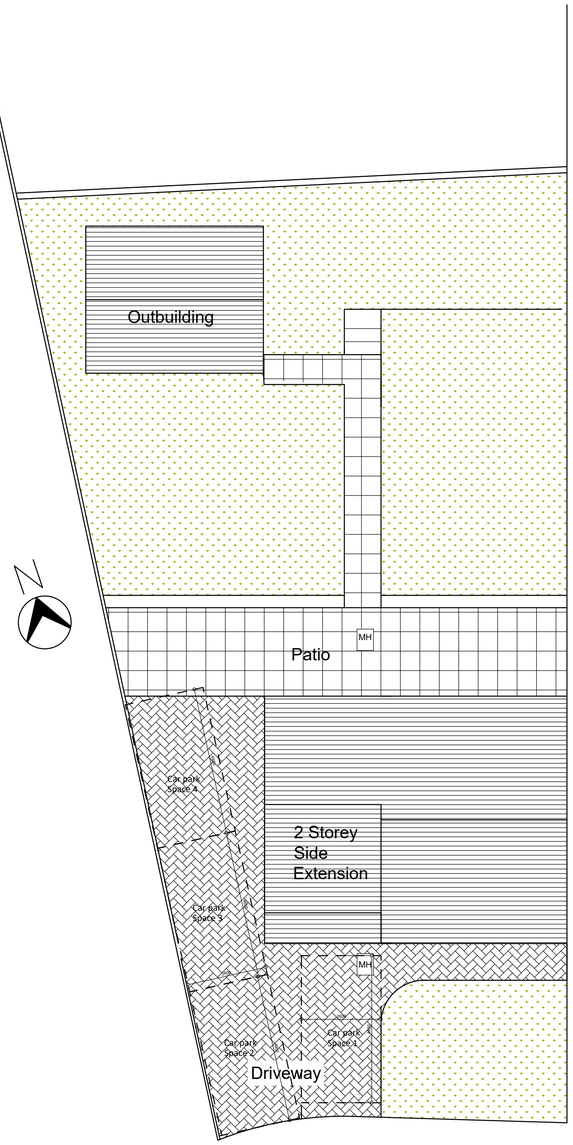

Proposed Site Plan 1:100

Proposed Ground Floor Plan 1:50

Proposed First Floor Plan 1:50

Revision A - Car park Space notes added 27.03.24

Project: Proposed Side Extension and Outbuilding at Alexander Road, Rhyddings, Neath
Drawing: Proposed Floor Plan & Elevations
Scale: 1:50 & 1:100 @ A1 **Date:** Mar 2024
Drawing number: 115.P.03 **Revision: A**

Superseded