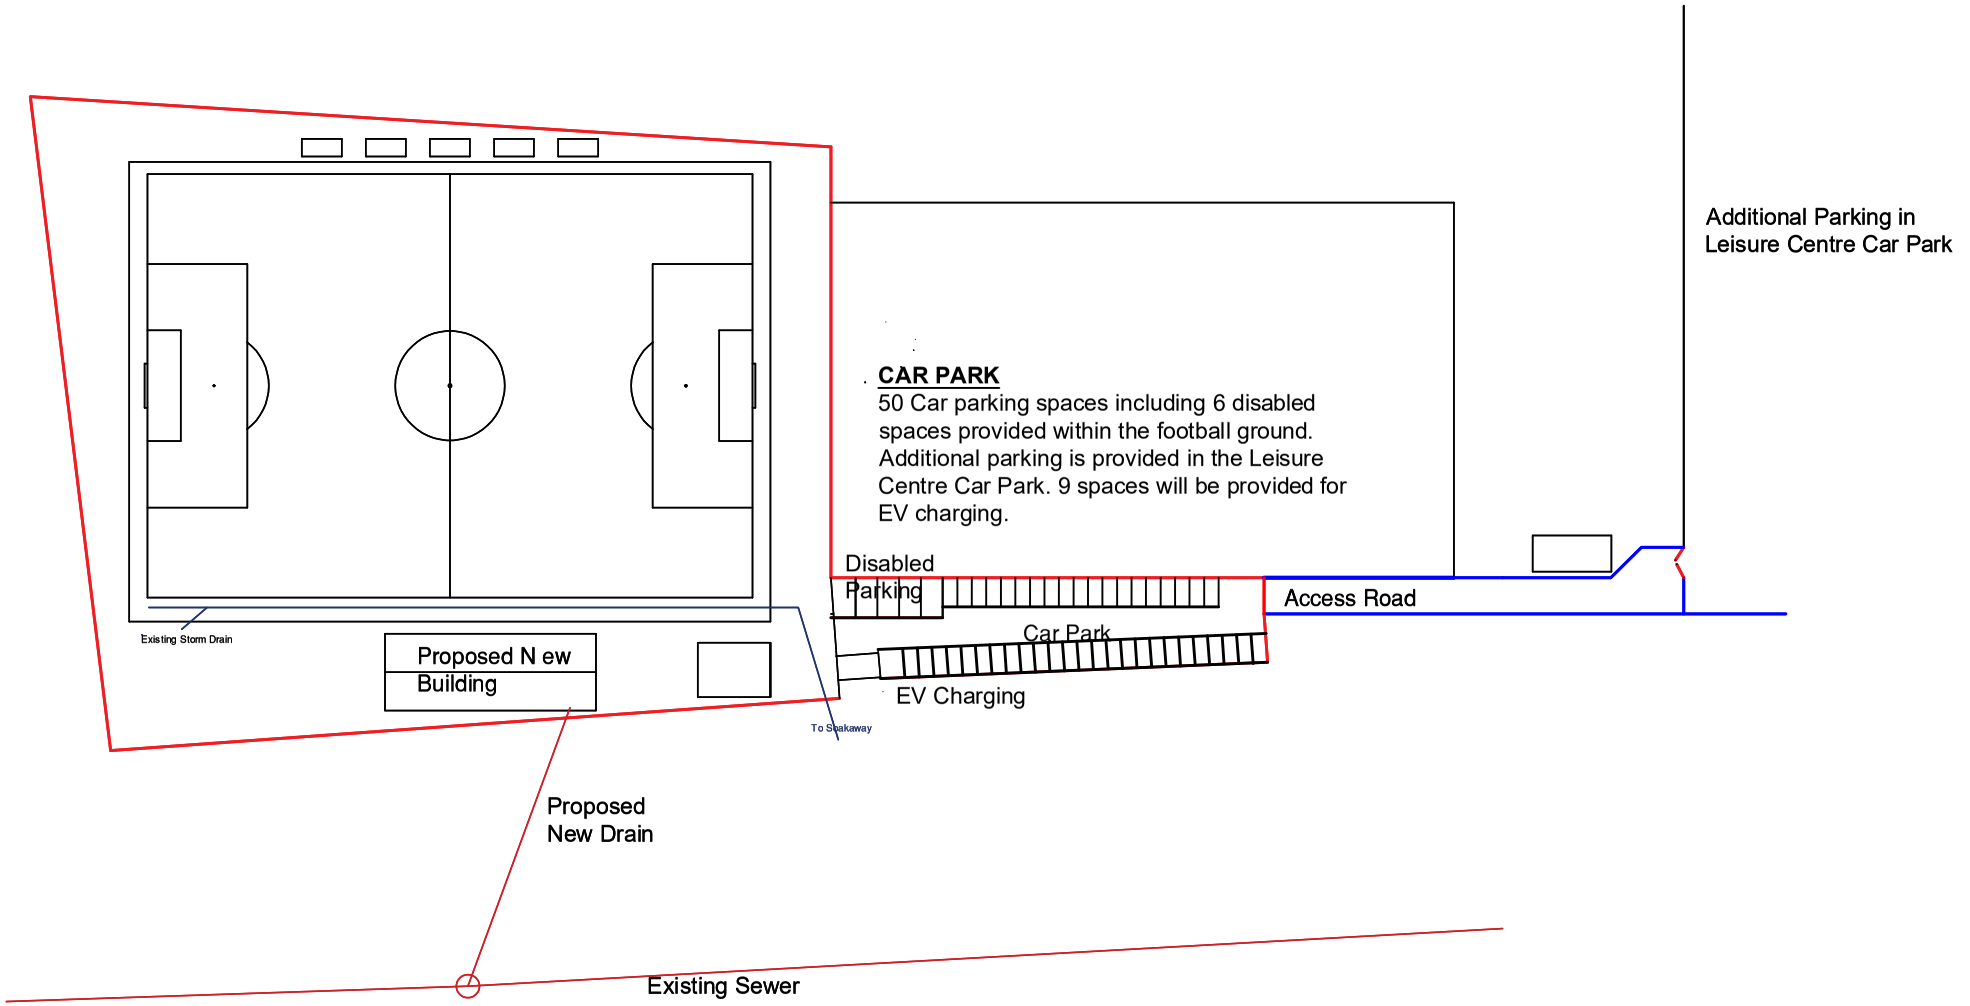


Site Address PROPOSED NEW CHANGING ROOMS AND CLUBHOUSE FOR PONTARDAWE AFC.	Title. PROPOSED SITE PLAN SHOWING CAR PARKING	Notes Dimensions are in millimetres unless otherwise stated.	Date 30.10.17 Drawn By DD Checked by Drawing No PontyAFC 3	Scale 1 : 1250 ON A4 Rev. Date