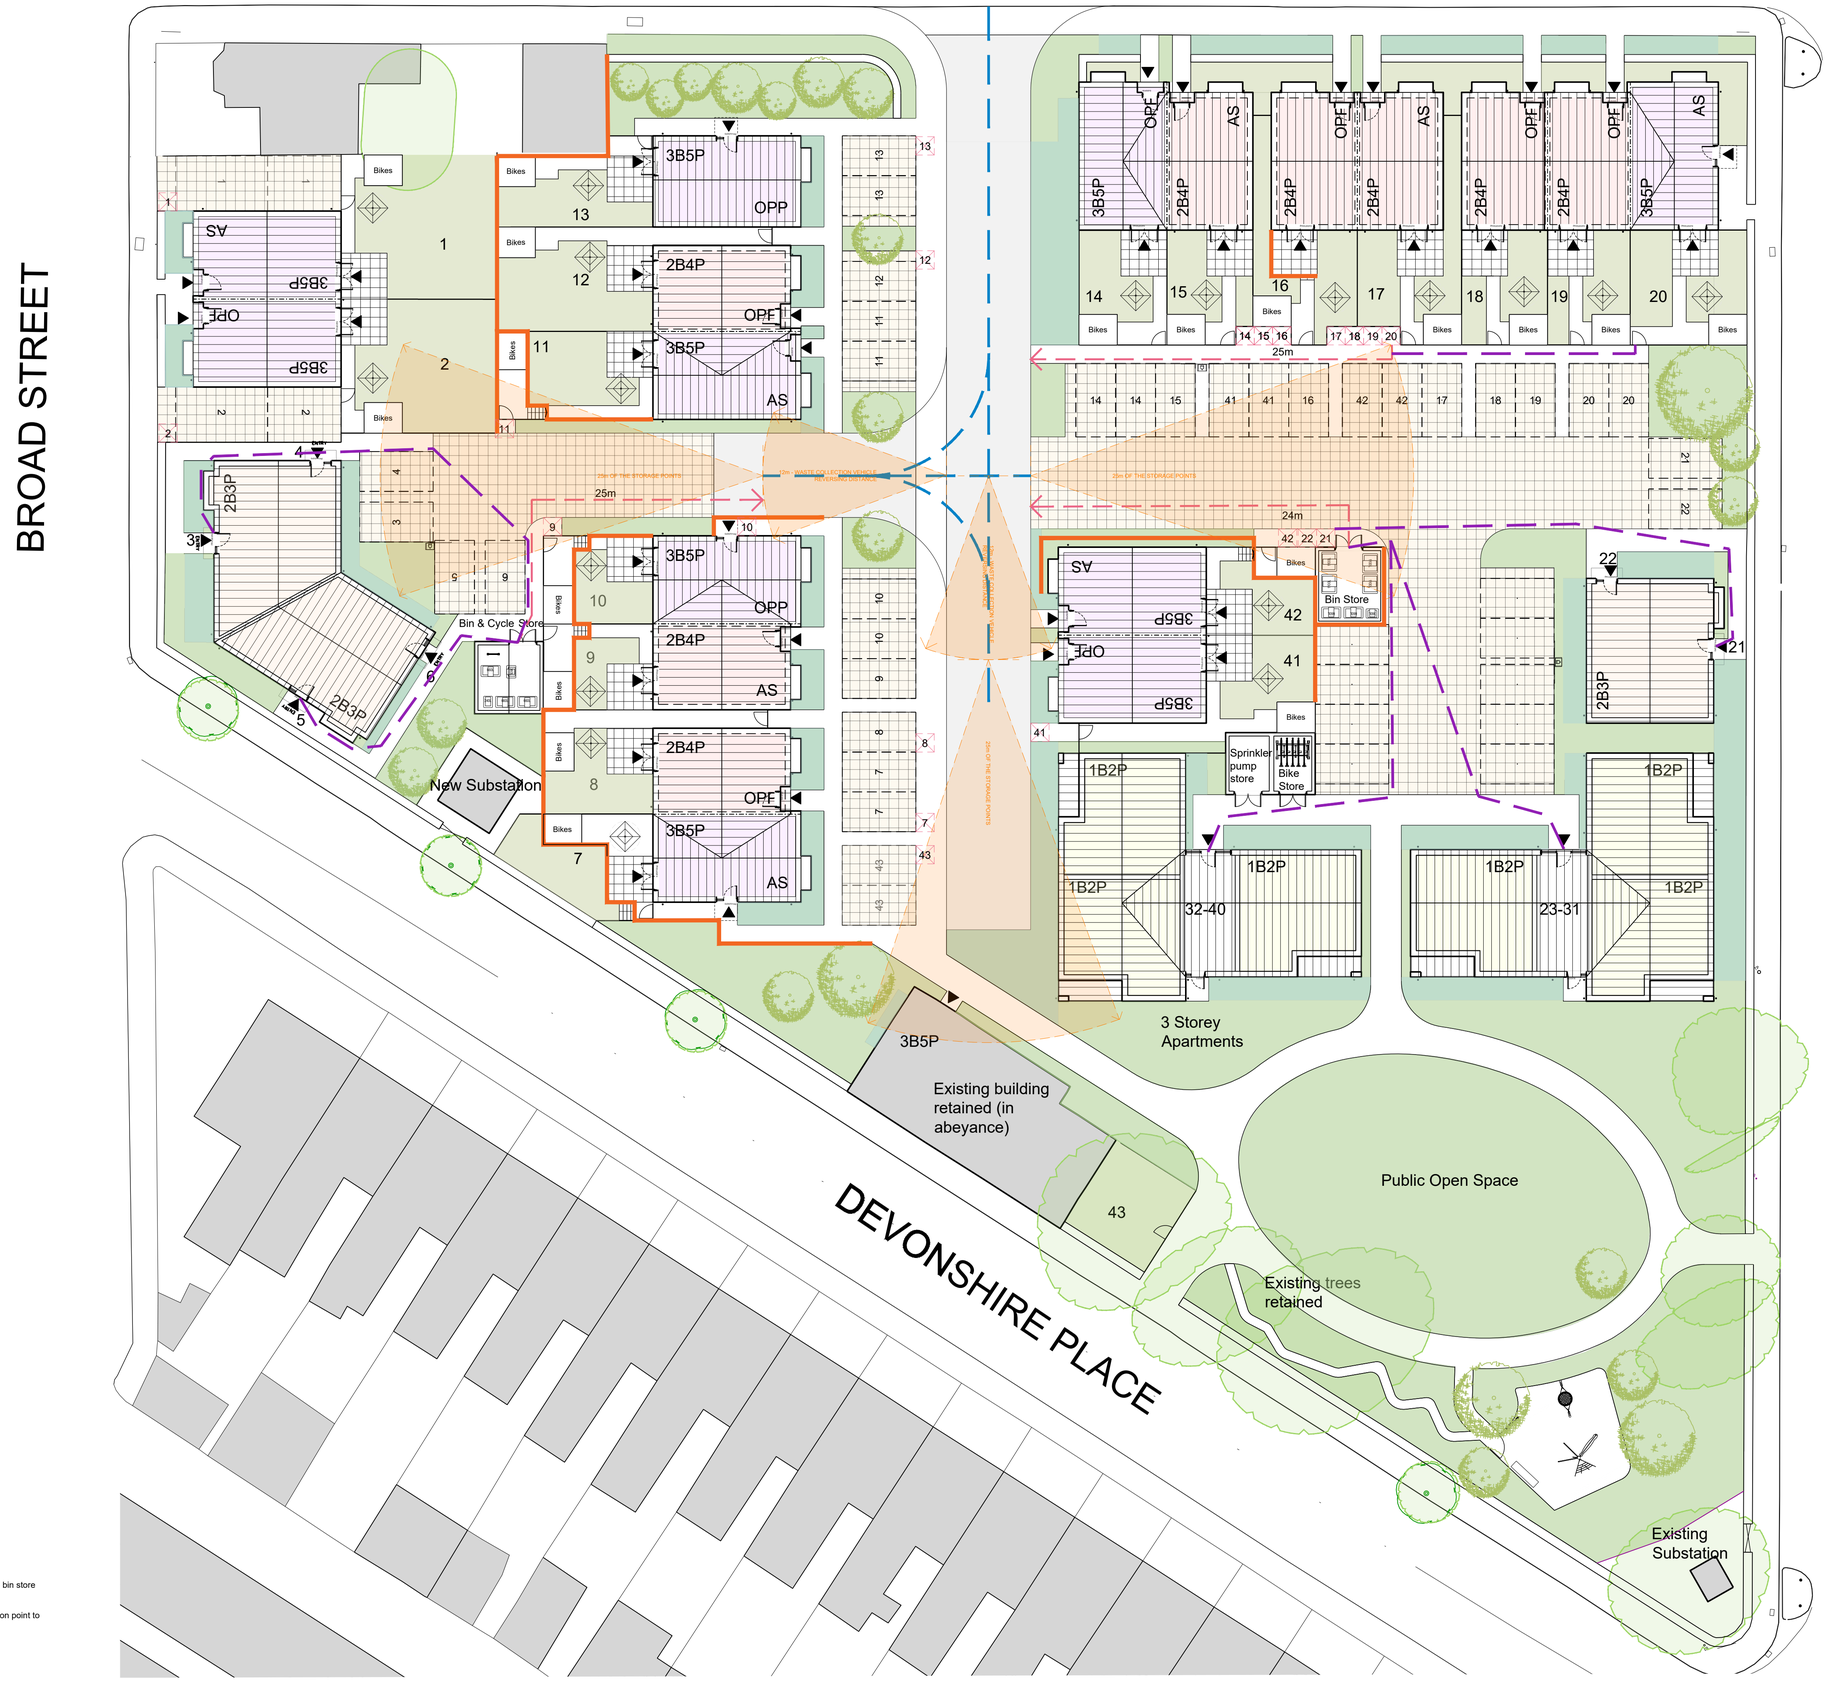


This drawing is the copyright of Roberts Limbrick Ltd and should not be reproduced in whole or in part or used in any manner whatsoever without their written permission.

Do Not scale off this drawing, use only figured dimensions and report any discrepancies or omissions to the Architect immediately.

rev.	date	description
A	02/03/23	Updated to latest site layout
B	17/03/23	Updated to latest site layout
C	17/03/23	Minor amendments
D	26/07/23	Updated to latest site layout
E	15/04/24	Updated to latest site layout

Roberts Limbrick

project
Residential Development
Devonshire Place
Port Talbot

client
Linc Cymru

drawing
Proposed Site Plan
Waste Management Plan

status
PLANNING

ROBERTS LIMBRICK LTD
The Carriage Building, Bruton Way, Gloucester, GL1 1DG
The Estates Office, 25 - 26 Gold Tops, Newport, NP20 4PG
T. 03333 405 500
mail@robertslimbrick.com
www. robertslimbrick.com
Registered Office : England No. 06658029

scale 1:200 @ A1

date DEC 2022 author EP

project	drg no.	rev.
10429	PL08	E