
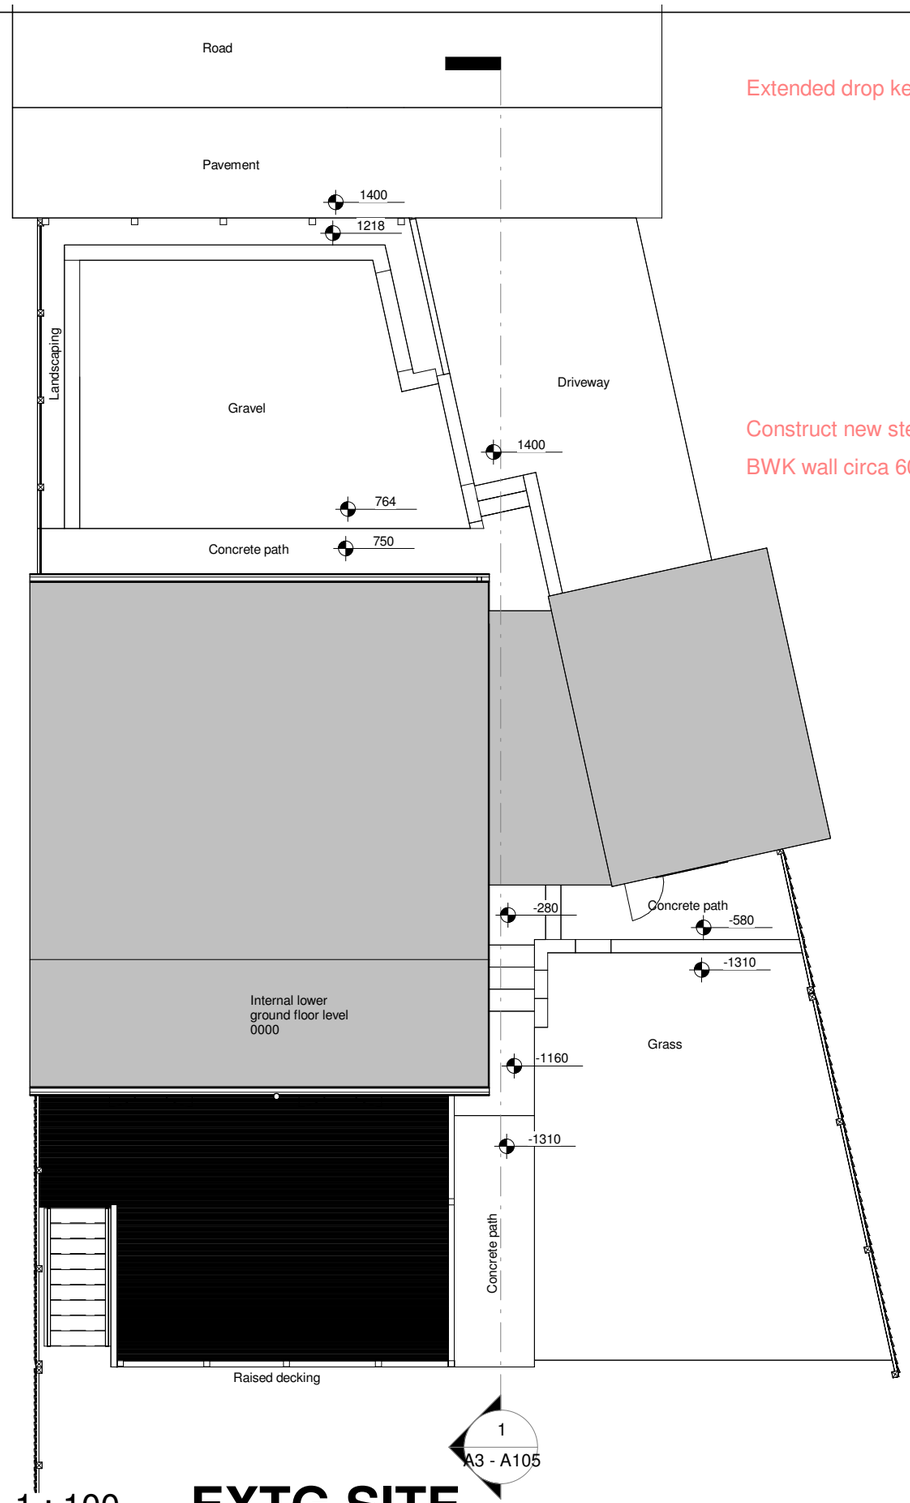


1 : 100 **EXTG SITE**

Extended drop kerb

Construct new stepped access

BWK wall circa 600mm high

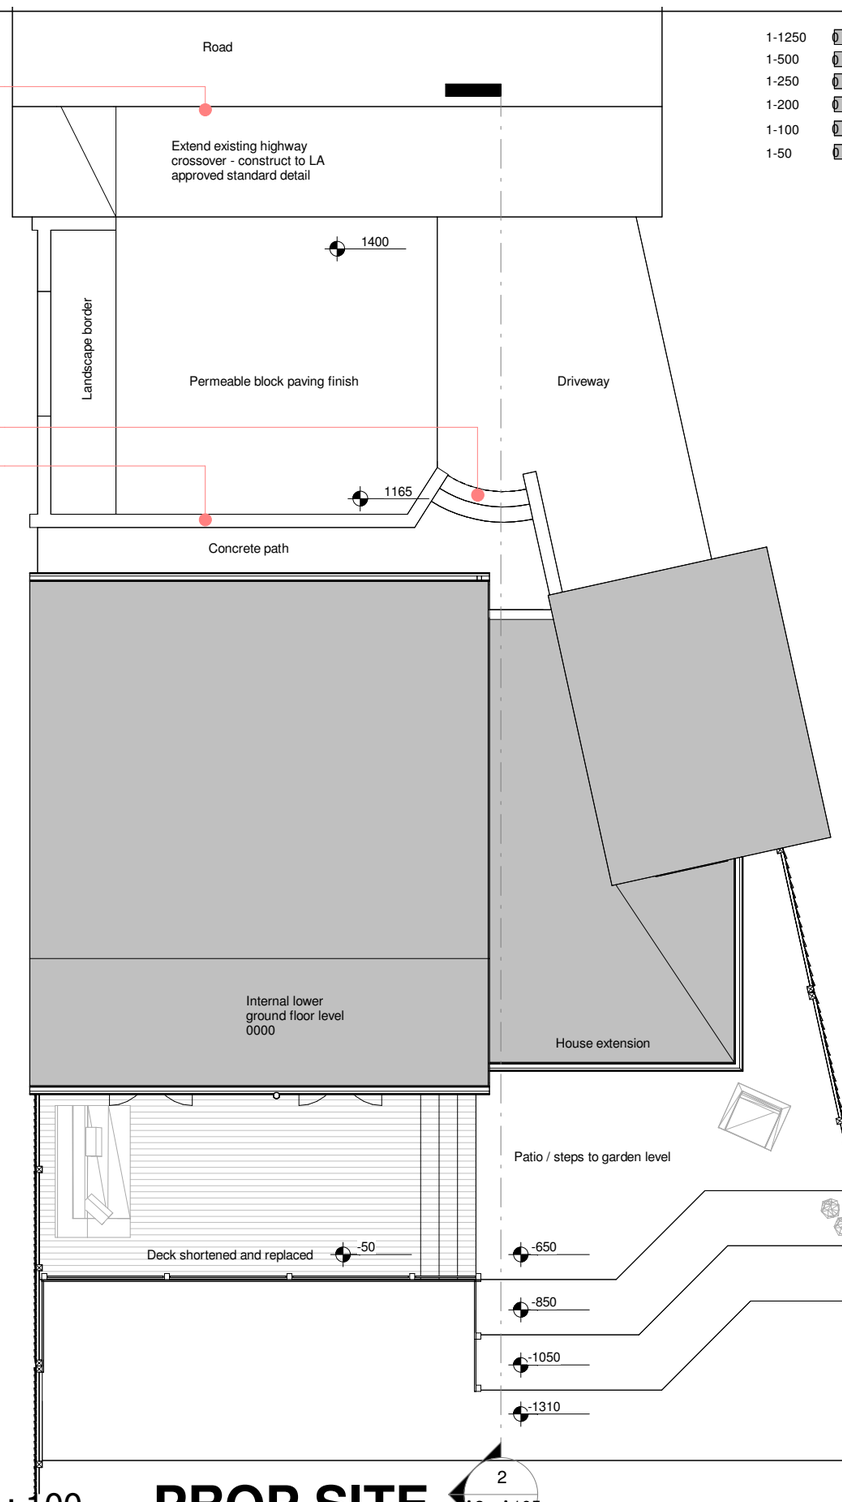

1 : 100 **PROP SITE**

1-1250	0	10m	20m	30m	40m	50m	60m	70m	80m	90m	100m
1-500	0	5m	10m	15m	20m	30m	40m				
1-250	0	2.5m	5m	7.5m	10m	15m	20m				
1-200	0	2m	4m	6m	8m	12m	16m				
1-100	0	1m	2m	3m	4m	6m	8m				
1-50	0	0.5m	1m	2m	3m	4m					

i.m. Design Studio
27 Park Avenue, Skewen, SA106RU
CIAT Registered Practice

Project:
-
7 Neath Road, Tonna, Neath

Title:
SITE PLANS

Project number	Project Number
Date	24/05/24
Drawn by	JM
Checked by	Checker

A3 - A101 rev A

Scale 1 : 100