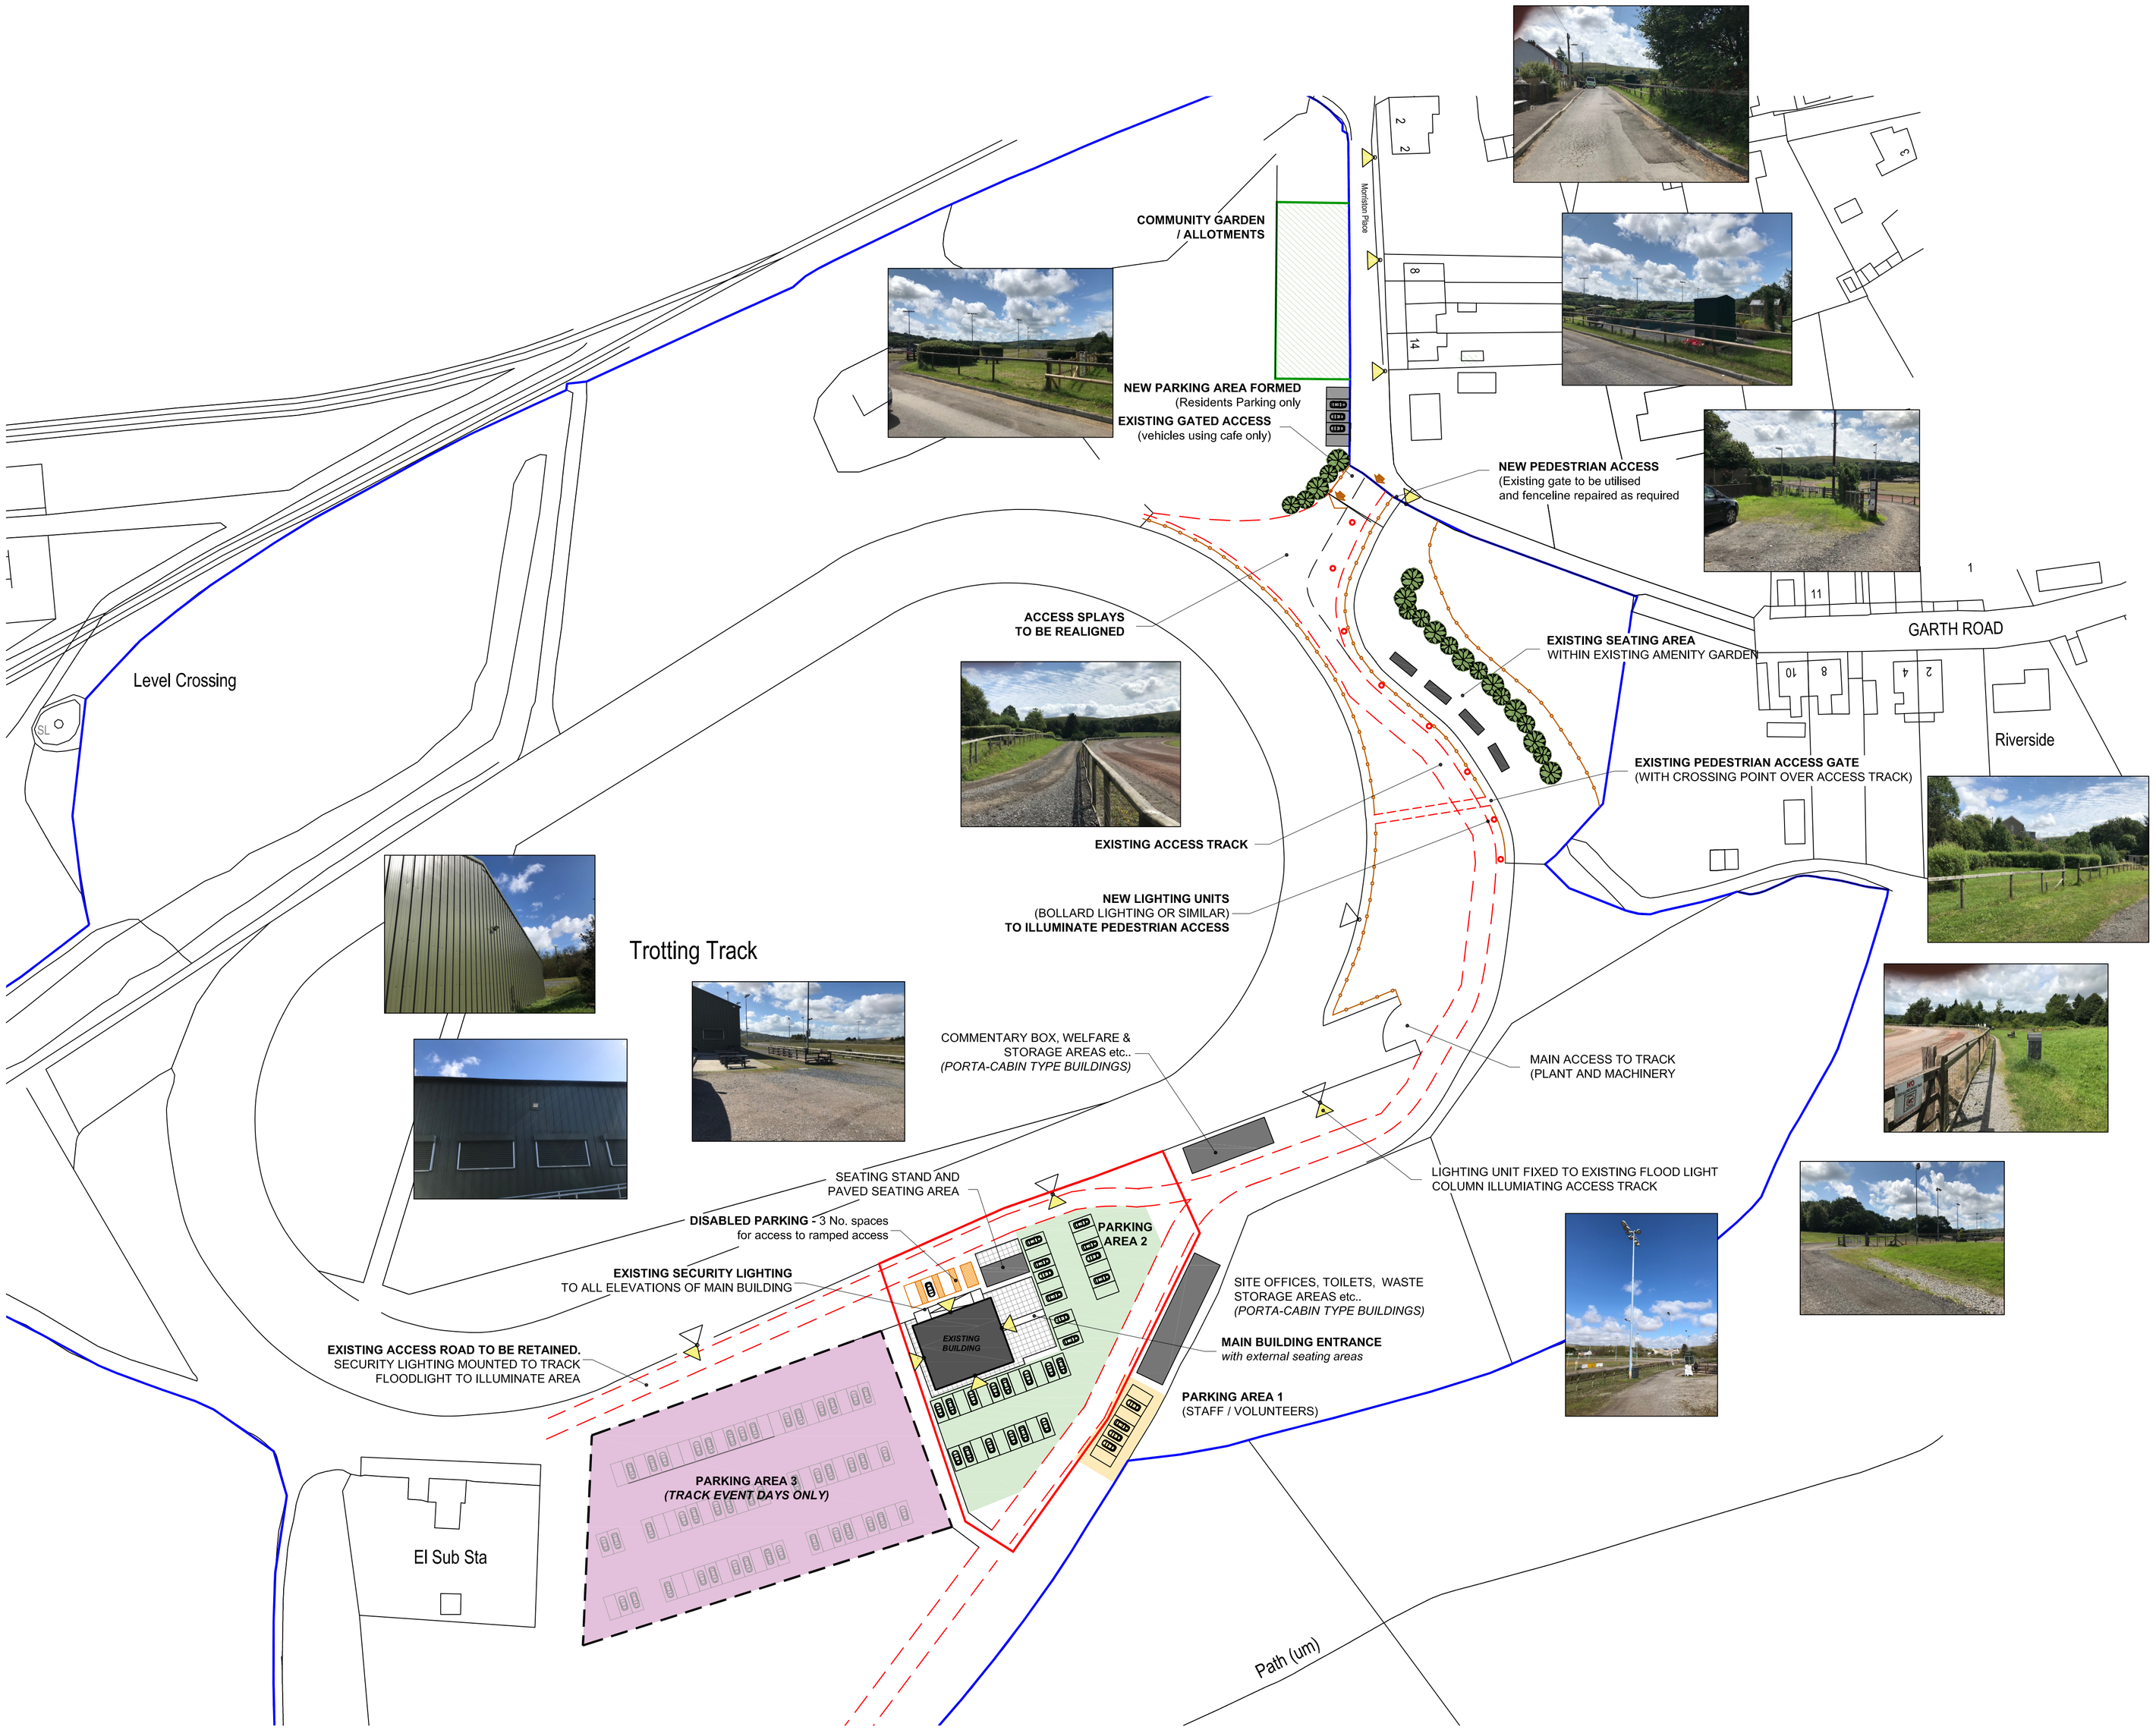


Client:

AMMAN VALLEY TROTTING CLUB

Tairgwaith
Ammanford
Carmarthenshire

Project Title:

NEW CLUBHOUSE FACILITY

General Notes:

1. Do not scale from this drawing, take figured dimensions only.
2. Dimensions are on millimetre unless otherwise stated.

Drawing Issue:

PLANNING

Drawing Title:

PROPOSED SITE PLAN & ACCOMMODATION WORKS

Drawing No:	CPD-002	Revision:	A
Date:	04-06-2024	Revised:	31-07-2024
Scale(s):	1:200	Paper Size:	A1

Cwm Planning & Design Ltd.
(architectural and Draughting Services)