




PROPOSED REAR ELEVATION
Scale 1:100

NOTE:
IMPLEMENTATION OF PROPOSED ECOLOGICAL ENHANCEMENT (INSTALLATION OF THE BIRD BOX) WILL BE CARRIED OUT WITHIN 1 month OF BENEFICIAL OCCUPATION .

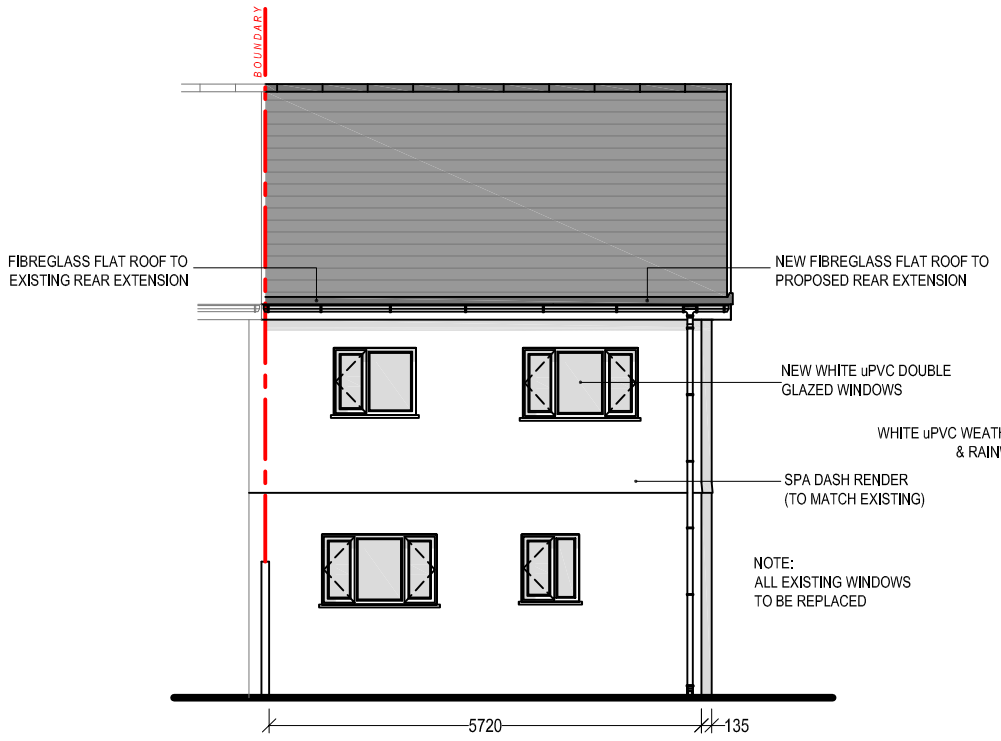


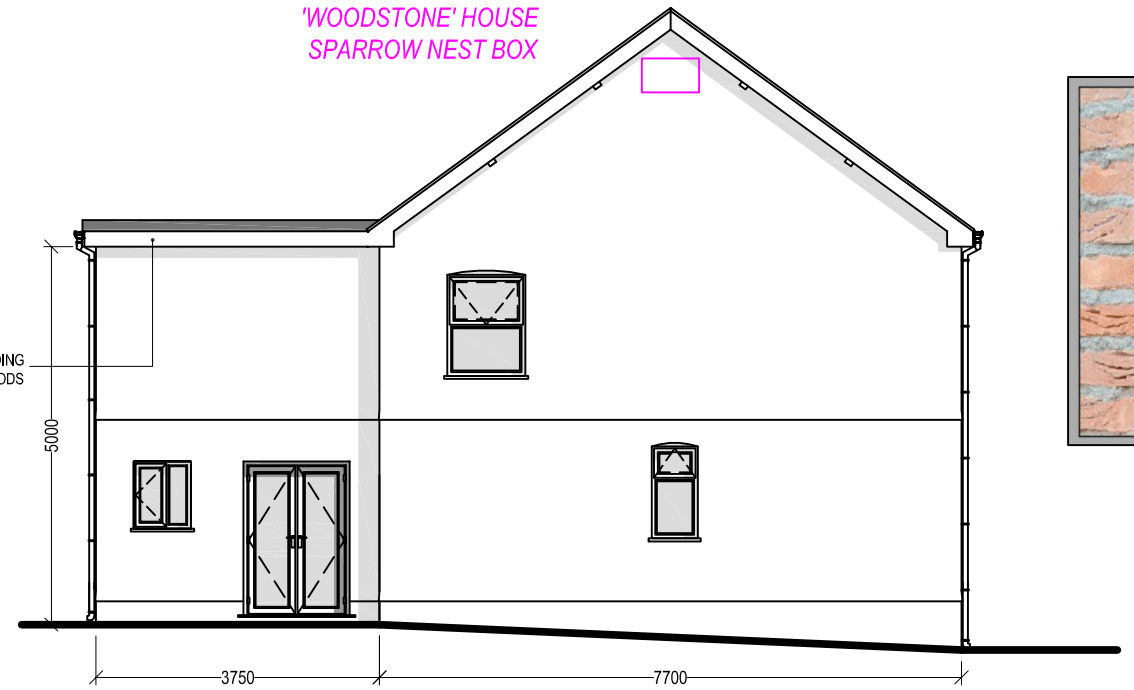

PROPOSED SIDE ELEVATION
Scale 1:100

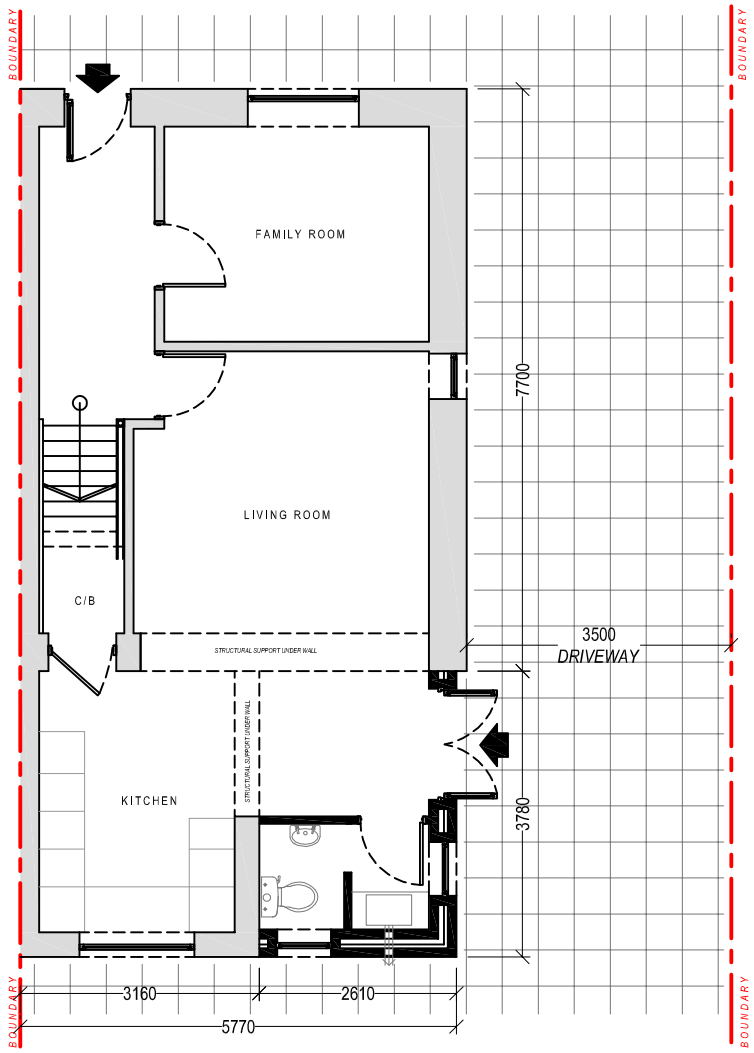

PROPOSED GROUND FLOOR PLAN
Scale 1:100

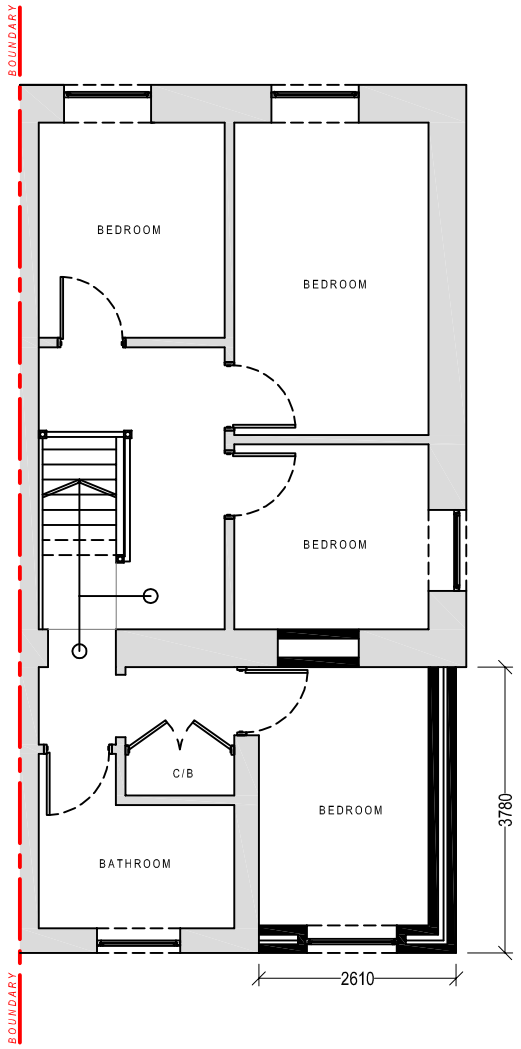

PROPOSED FIRST FLOOR PLAN
Scale 1:100

Client:
Mr. D. Bennett
Dolgoch
Pontardawe Road,
Rhydyfro
Neath Port Talbot
SA8 4SX

Project Title:

PROPOSED DOUBLE STOREY REAR EXTENSION

Cwm Planning & Design Ltd.
(Civil, Structural & Architectural)

General Notes:

1. Do not scale from this drawing, take figured dimensions only.
2. Dimensions are Im millimeters unless otherwise stated.

Drawing Issue:

PLANNING

Drawing Title:
PROPOSED ELEVATIONS & FLOOR PLANS

Drawing No:	04	Revision:	A
Date:	28-06-2015	Revised:	08-08-2024
Scale(s):	1:100	Paper Size:	A3