




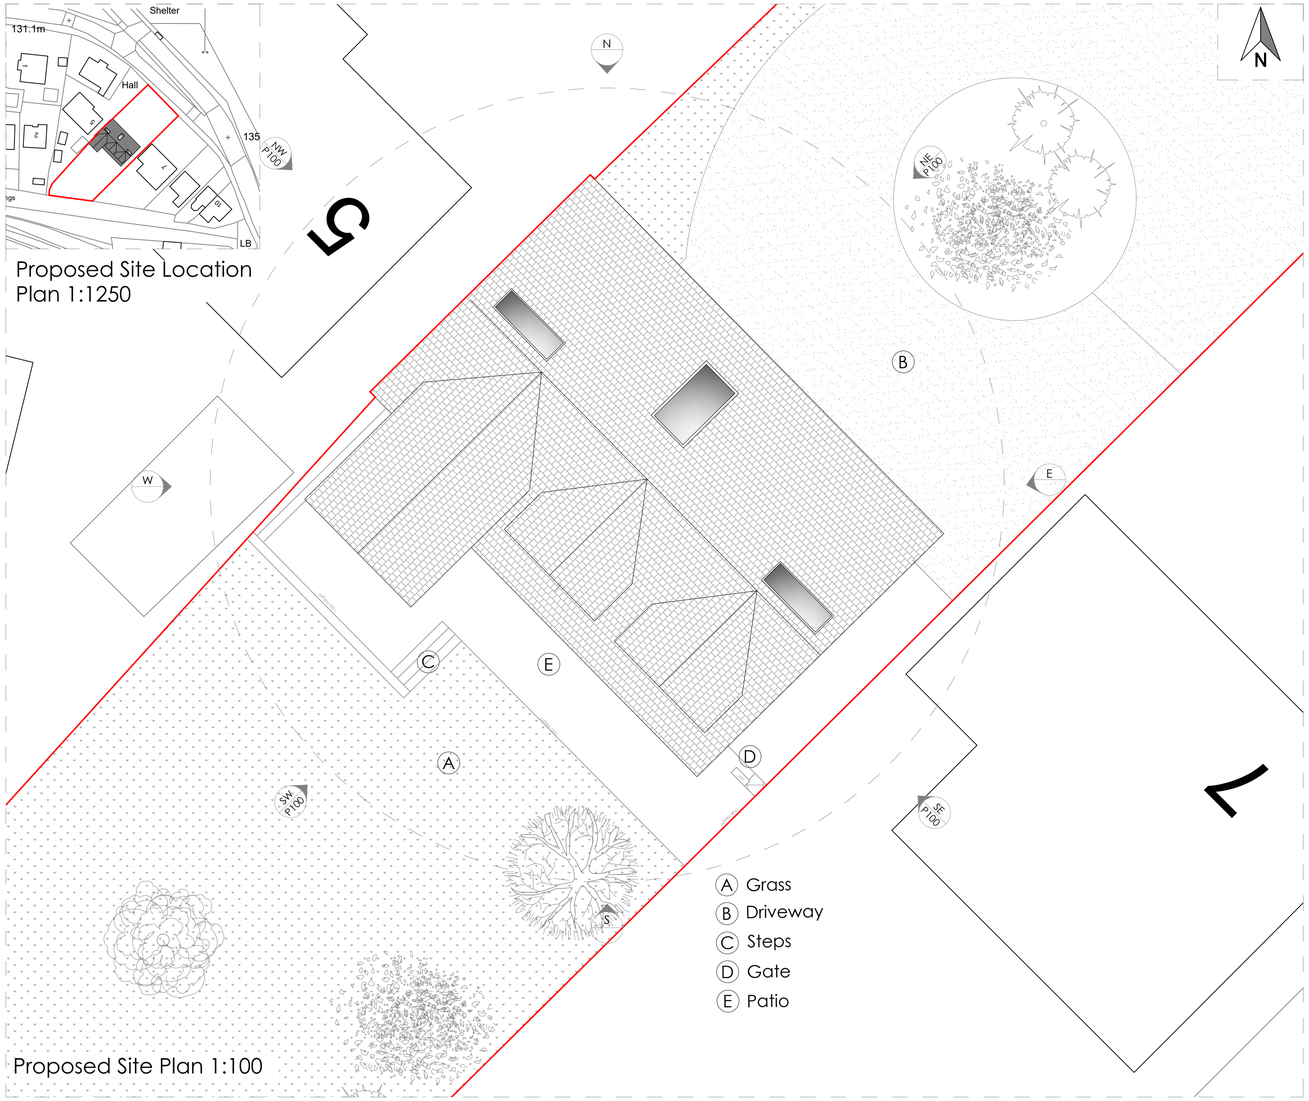


NE P100 Proposed North-East Elevation
1:100 @ A1

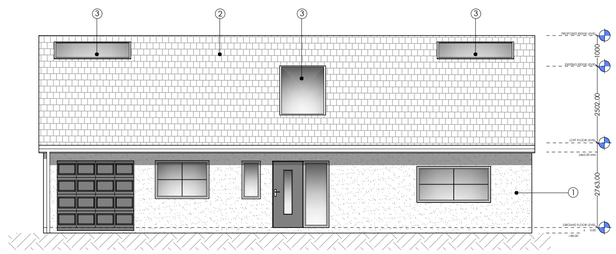

NW P100 Proposed North-West Elevation
1:100 @ A1

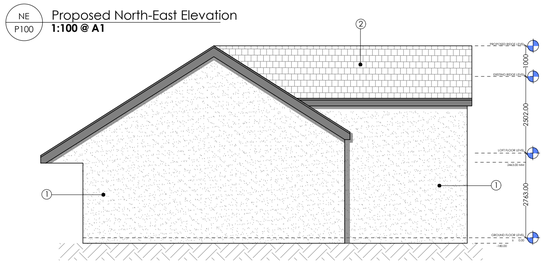


SW P100 Proposed South-West Elevation
1:100 @ A1

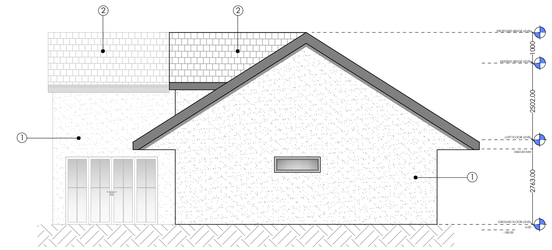


SE P100 Proposed South-East Elevation
1:100 @ A1


1. WHITE RENDER
2. ROOF CLADDING TO MATCH THE EXISTING
3. ROOFLIGHT

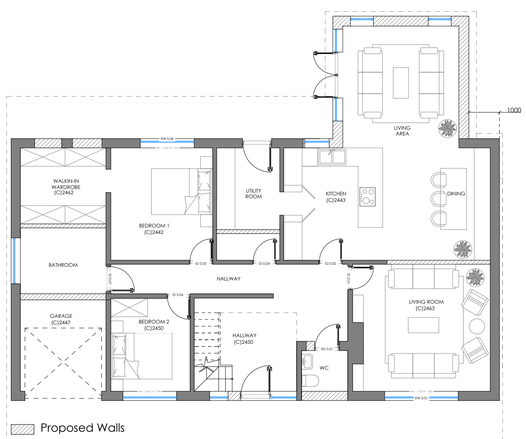

P100 Proposed Ground Floor Plan
1:100 @ A1

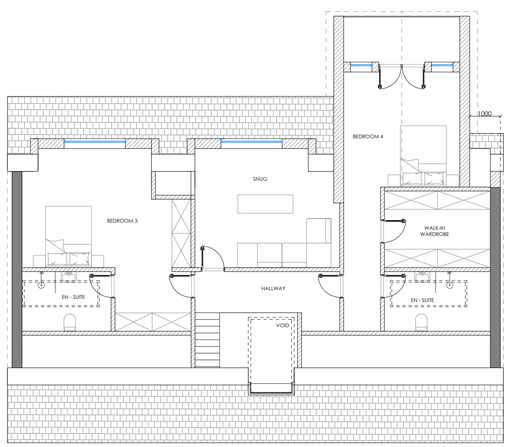

P100 Proposed Loft Floor Plan
1:100 @ A1

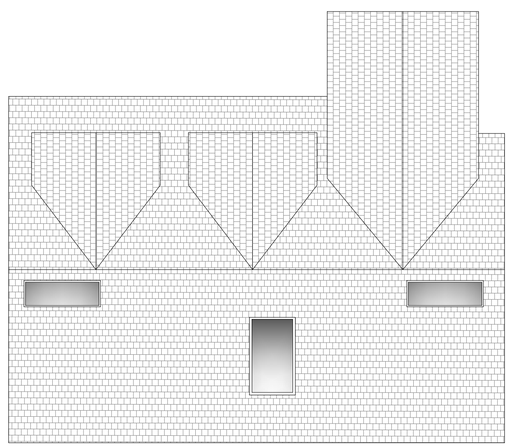

P100 Proposed Roof Plan
1:100 @ A1

1:1250
0 25m 50m 75m 100m 125m

1:100
0 2m 4m 6m 8m 10m

Revisions

Rev #	Date	Description

Client: Lyndon Roberts
Address: 6 Varteg Row
Bryn, Port Talbot,
SA13 2RF
Date: 16/02/2024
Title: Proposed Plans
Drawn By: KZ
Scale: 1:100,1:1250 @A1

Black Brick Studio, Platform, Bute St,
Cardiff CF10 5LE
http://www.blackbrick-studio.com
enquiries@blackbrick-studio.com
02922 362706

BLACK BRICK

All dimensions to be checked on site. Do not scale this drawing. All discrepancies should be reported to Black Brick Studio.This drawing and this design are copyright of Black Brick Studio. This drawing is not to be used or copied without written consent. Copyright 2024 Black Brick Studio