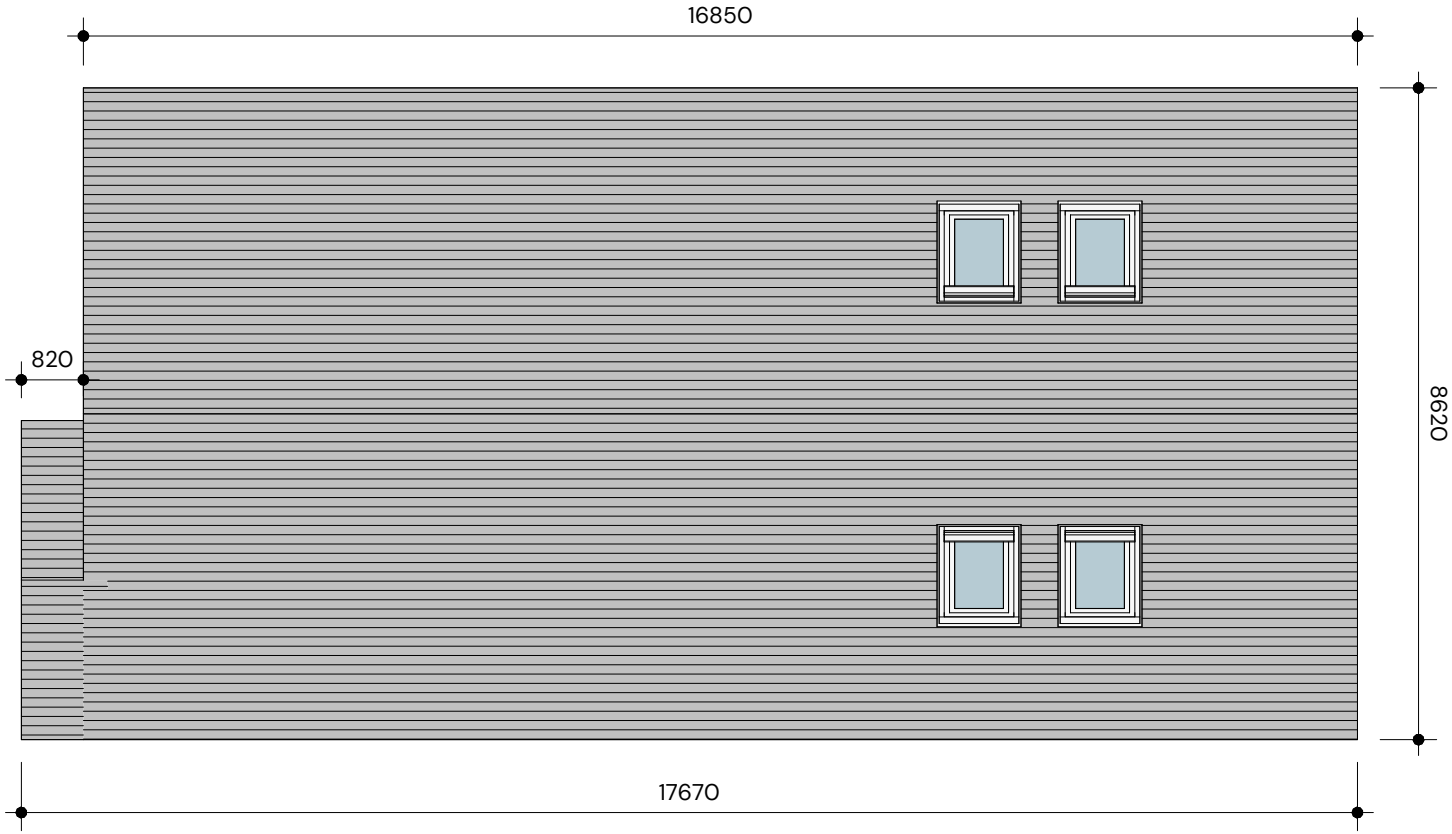


01_ROOF PLAN

1 : 100

067-03 Site View No. 1

B_Material alterations.....26.03.2024

Williams
Architecture / Pensaernïaeth
01554 253 177
hello@williamsarch.co.uk
Suite 11, Avon House, Llanelli

Client:				Mr & Mrs Jones
Address:				Graig Road, GCG
Project Ref:				PWA67
Status:				RIBA Stage 3
Drawing Title:				ROOF PLAN
Revision:			Date:	06/27/22
Drawn By:		L JW	Checked By:	Checker
Scale:	1 : 100	at A3	Sheet Number:	067-03

©Pensaernïaeth Williams Architecture ltd.