

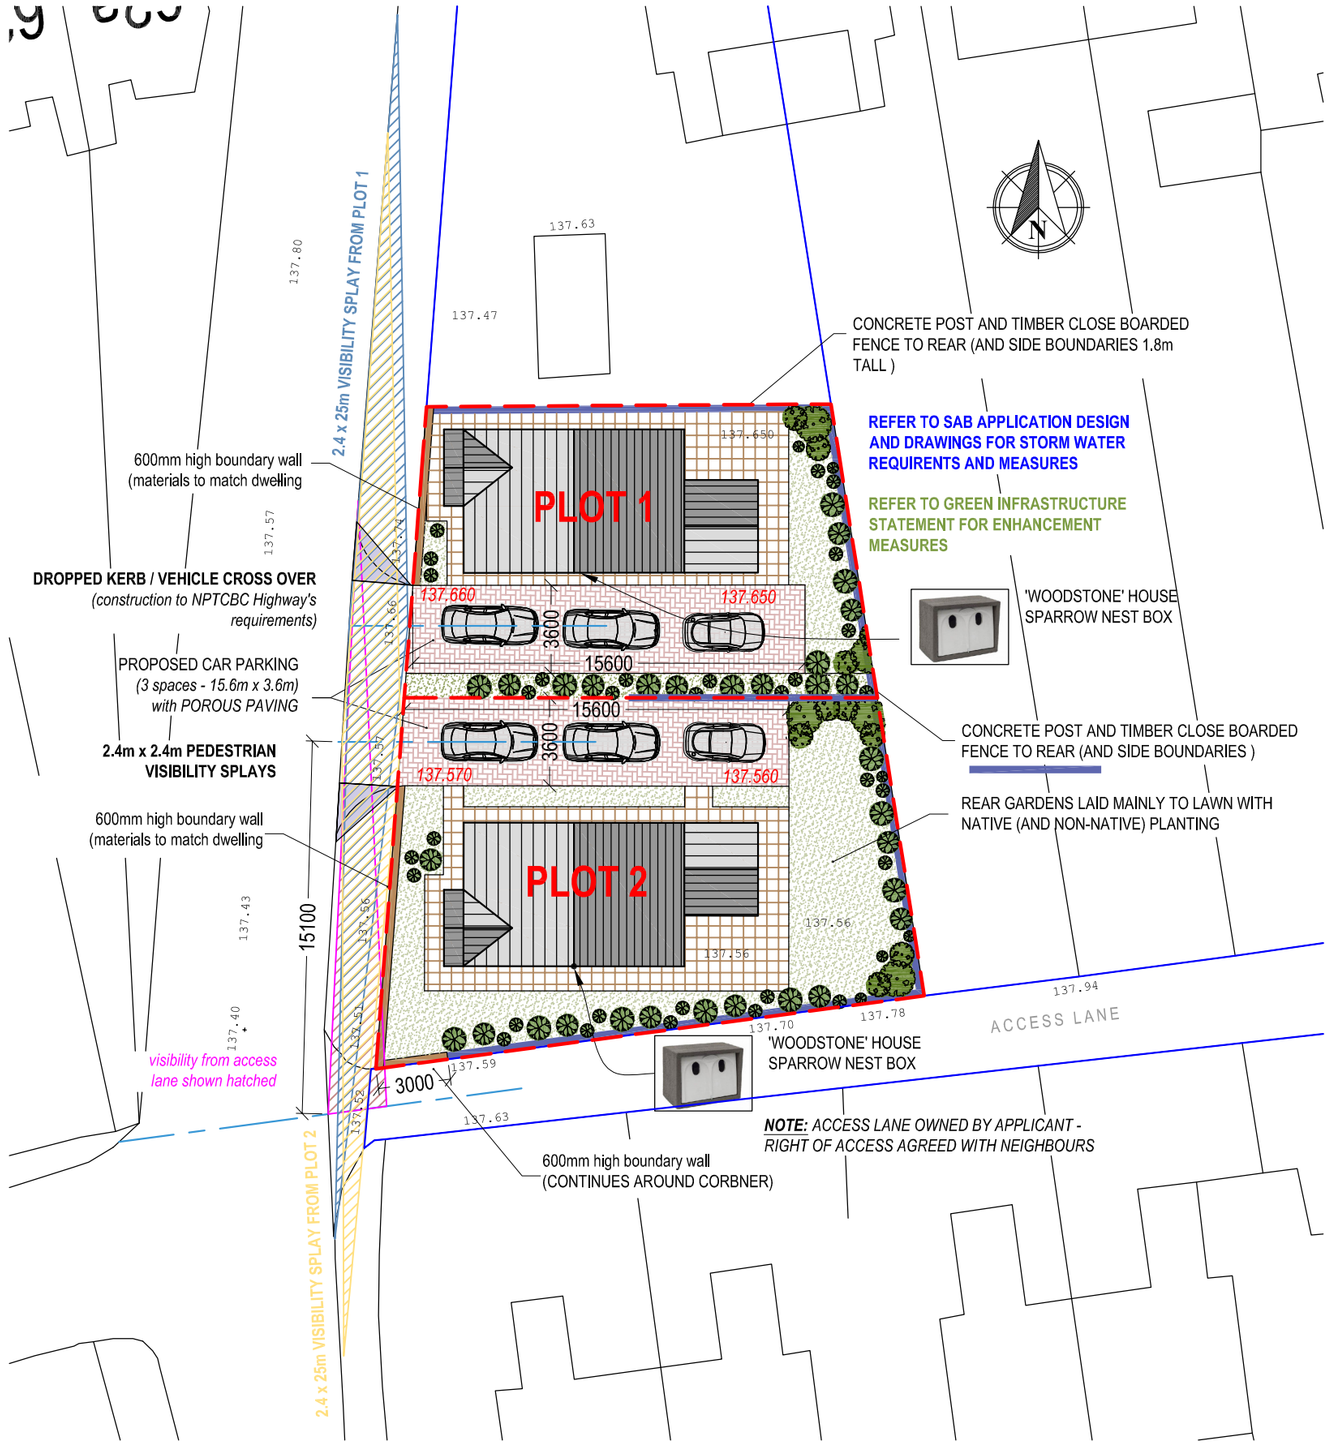


PROPOSED SITE BLOCK PLAN
Scale 1:250

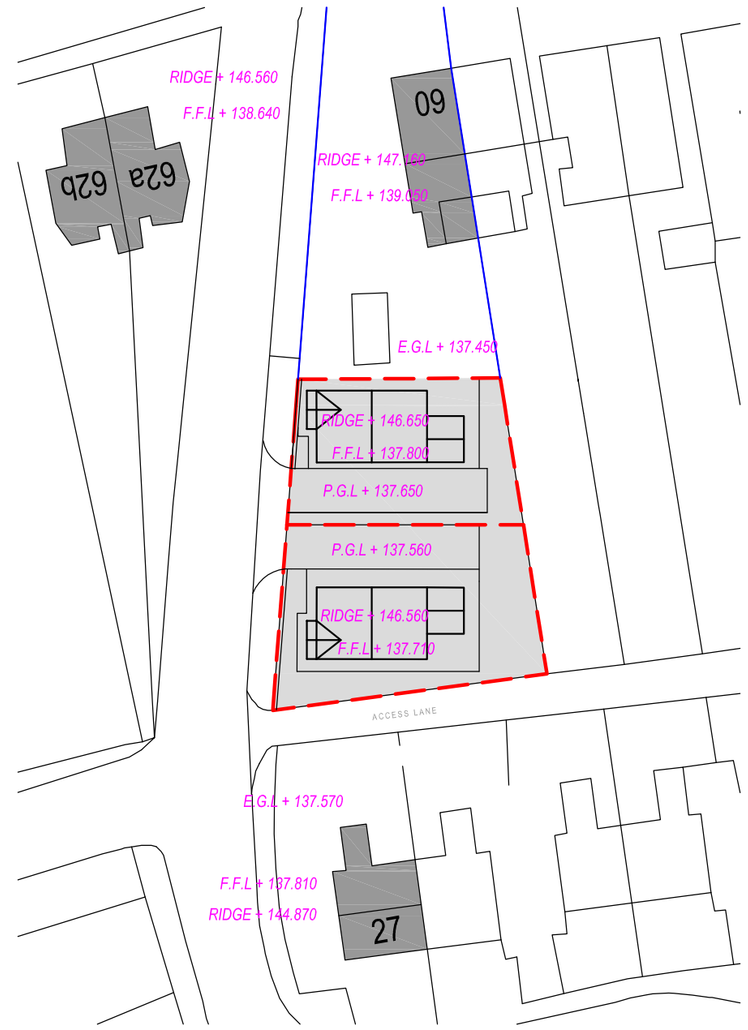

PROPOSED SITE BLOCK PLAN (showing adjacent property levels)
Scale 1:500

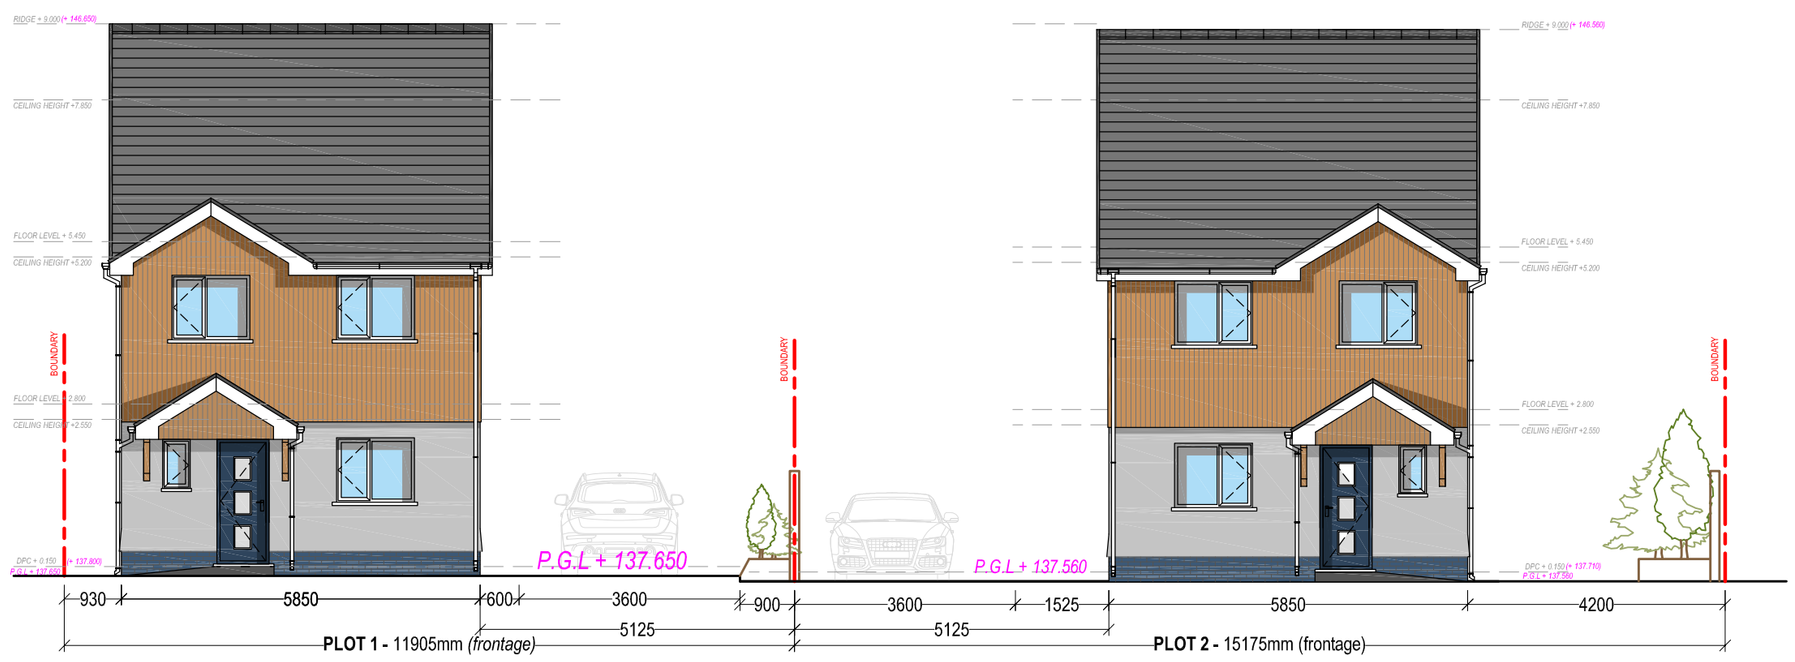

PROPOSED STREET SCENE ELEVATION
Scale 1:100

Client:

Mr. Iwan Thomas
60 Glyn Road
Lower Brynamman

Project Title:

PROPOSED DETACHED DWELLINGS
on Plot to Rear of 60 Glyn Road
(access off Maes y Glyn)

General Notes:

1. Do not scale from this drawing, take figured dimensions only.
2. Dimensions are im millimeters unless otherwise stated.

Drawing Issue:

PLANNING

Drawing Title:
PROPOSED SITE PLANS (and street scene elevation)

Drawing No:	CPD-002	Revision:	C
Date:	29-04-2024	Revised:	03-09-2024
Scale(s):	1:250 / 1:100	Paper Size:	A2

Cwm Planning & Design Ltd.
(architectural and Draughting Services)