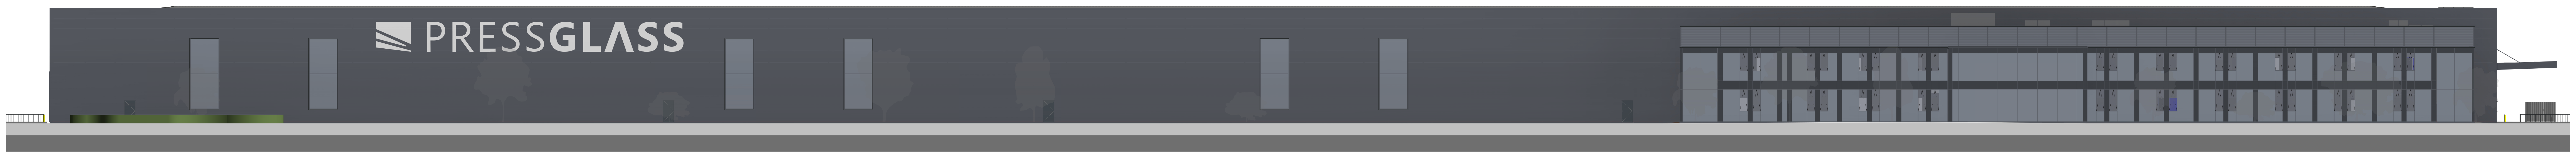

01 Building Signage - Proposed East Elevation
1 : 250

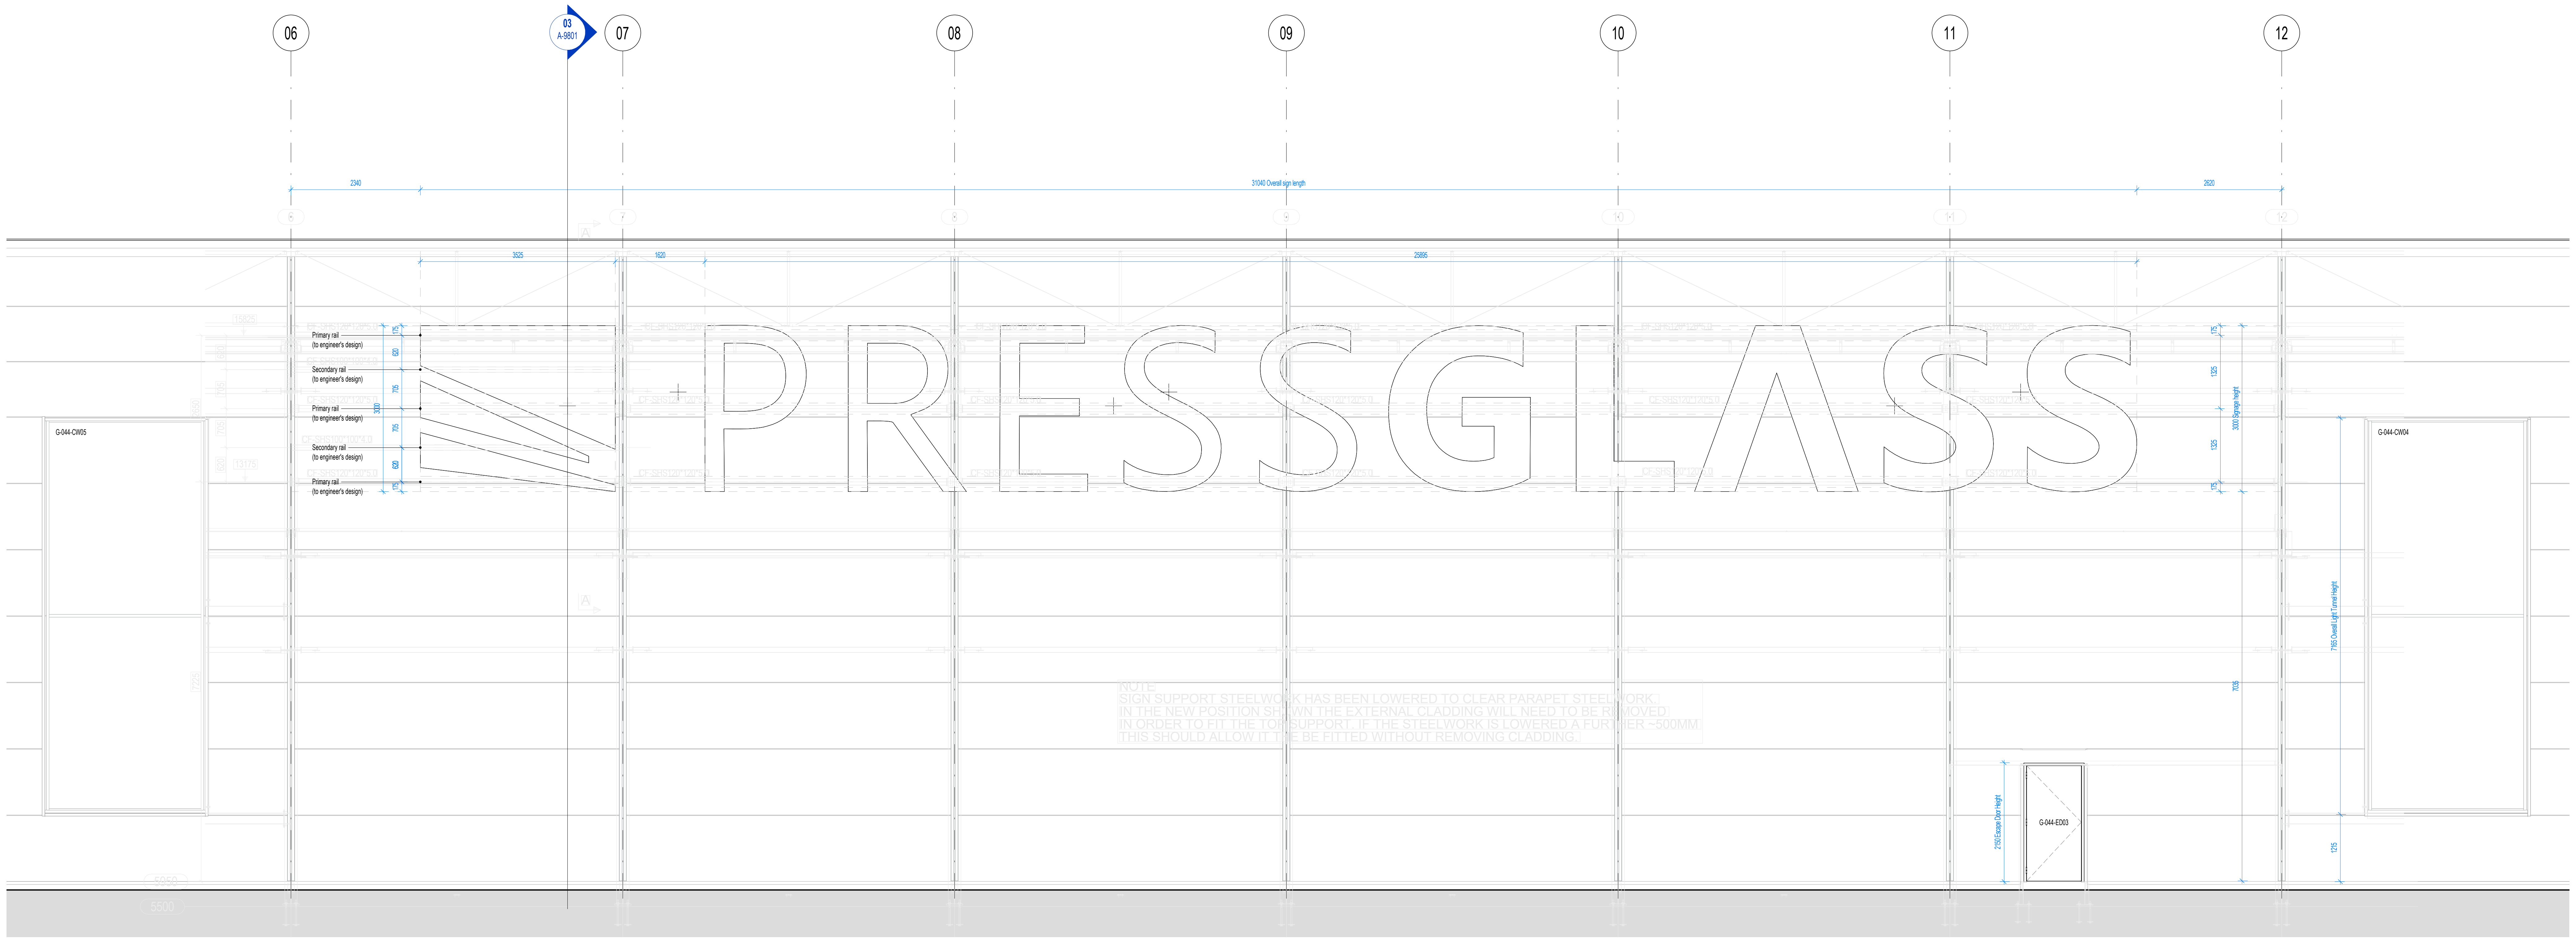

02 Building Signage - Setting Out Elevation
1 : 50

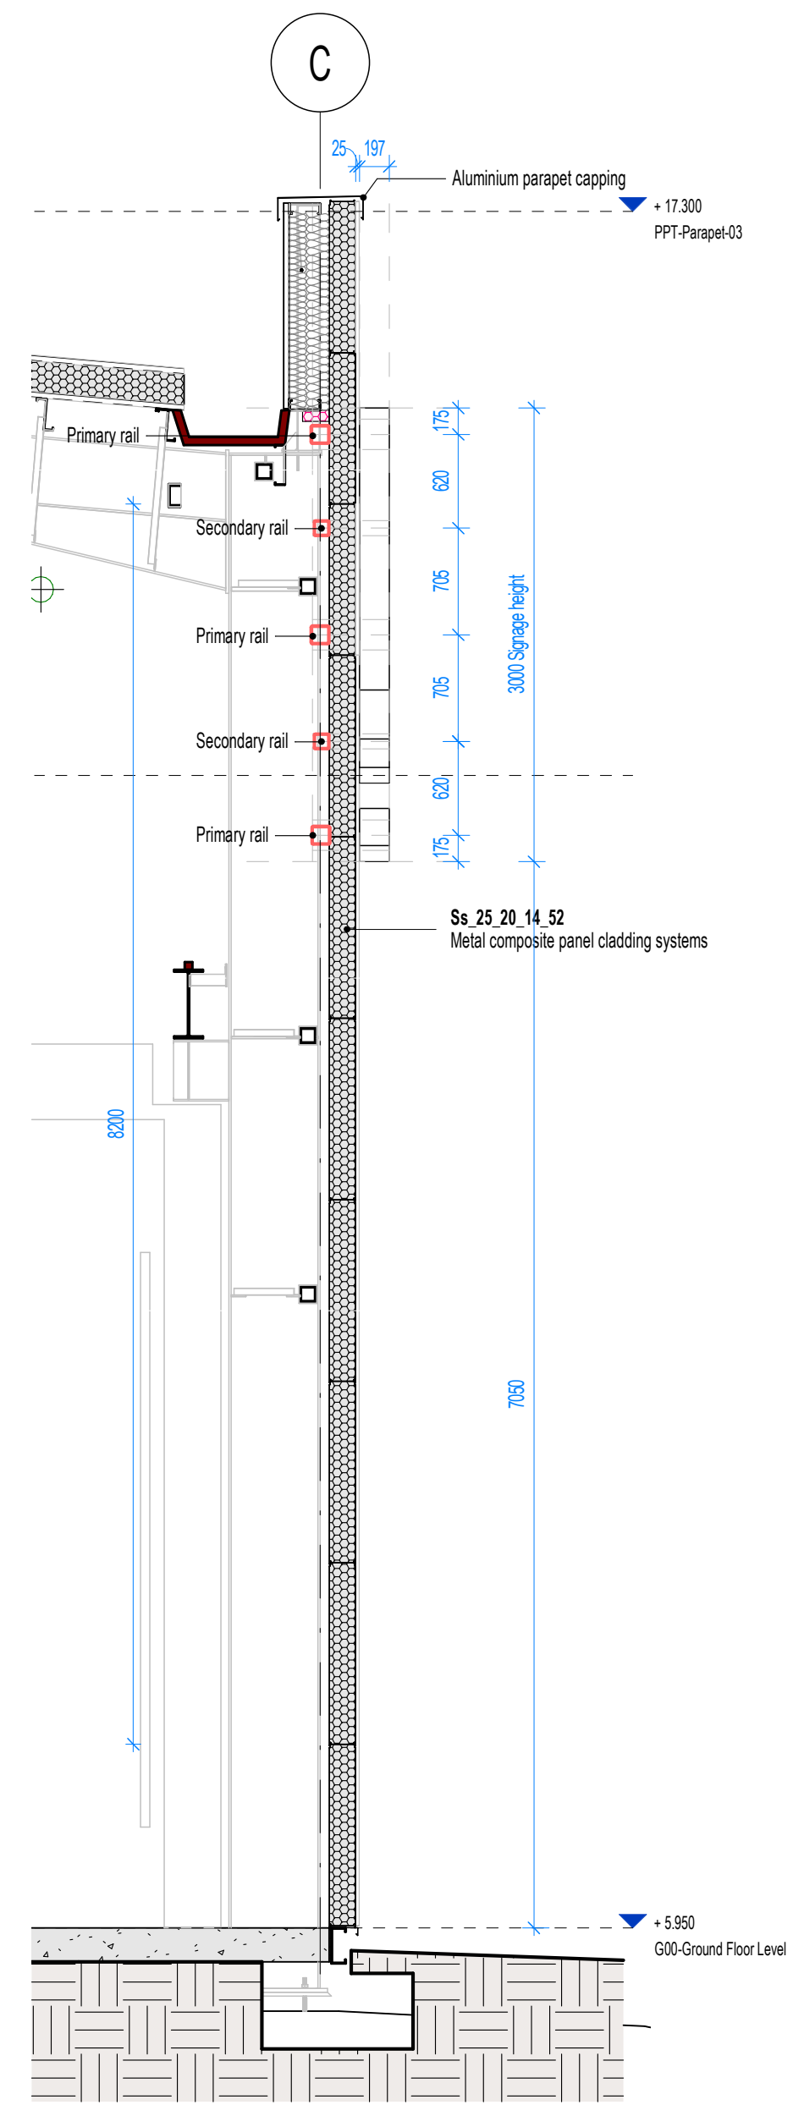

03 Building Signage Section 01
1 : 50

Construction (Design and Management) Regulations

Design risk assessments are carried out throughout the design stage of this project in accordance with company procedures and manuals. Where reasonably possible all areas of risk applicable to design and end use of the construction have been identified and then eliminated, mitigated or recorded as a residual risk. Note that general risks of which a competent designer or contractor should be aware are not included. This drawing is to be read in conjunction with the Pre-construction Information and all related documents prepared in accordance with the current Construction (Design and Management) Regulations 2015 and all applicable Health and Safety legislation as currently amended.

Signage specification

Material:
Built-up solid Perspex / acrylic

Colour:
White (TBC)

Thickness:
To meet signage specialist design requirements to achieve signage scale.

Lighting:
Internally illuminated.

Support requirements:
To be determined by the engineer / cladding manufacturer based on systeme weights and site specific wind loadings.

Note
Font type and logo is indicative only.
Signage sub-contractor to liaise with client marketing team to obtain corporate branding information for accuracy.

REV	DESCRIPTION | DRAWN BY | CHECKED BY | APPROVED BY	DATE
C04	Press Glass logo updated | MM | SH | MWR	10/06/2024
C03	Building mounted signage level amended to suit structural design | ST | SH | MWR	29/04/2024
C02	Updated to suit approved dimensions | ST | SH | MWR	23/01/2024
C01	Construction issue - final setting to be agreed | LF | SH | MWR	08/12/2023
P1	Preliminary Stage 05 issue for coordination purposes only | LF | SH | MWR	11/08/2023
P0	Issued for client review and tender costing | LP | SH | MWR	23/05/2023

RIBA PLAN OF WORK 2013 WORKSTAGE
Stage 5 - Manufacturing & Construction

LEVEL OF MODEL DEFINITION (LoD)
LoD 4a - Precise Model

PURPOSE OF ISSUE - SUITABLE FOR ...
Construction

BS1192 STATUS
Status A - Approved

PRESSGLASS
UK'S NUMBER ONE

lawray architects
penseiri

CARDIFF 029 2052 8140
LONDON 0207 138 3560
WREXHAM 01978 357 887
www.lawray.co.uk

CLIENT
Press Glass

PROJECT TITLE
New Glass Production Facility

DRAWING TITLE
Building Signage

PROJECT No
19713

SCALE @ A0
As indicated

DRAWING No
(BS1192:2007
+A2:2016) &
BS EN ISO19650
1192: Project - Originator - Volume - Level - Type - Role - Number
19650: Project - Originator - Functional Breakdown - Spatial Breakdown - Form - Discipline - Number
GSB-LAW-MW-XX-DR-**A-9801**

REVISION
C04

DO NOT SCALE
Any discrepancy or query concerning this drawing should be referred to the Architect

Copyright © LAWRAY LIMITED

Registered Office: Greenmeadow Springs, 1 Cae Gwyrdd, Tongwynlais, CARDIFF CF15 7AB
Reg. Co. No. 2724178, VAT Reg. No. 134 2146 06

File Name: Autodesk Docs://19713_GlassSystemsBaglan/GSB-LAW-01-XX-M3-A-000002.rvt