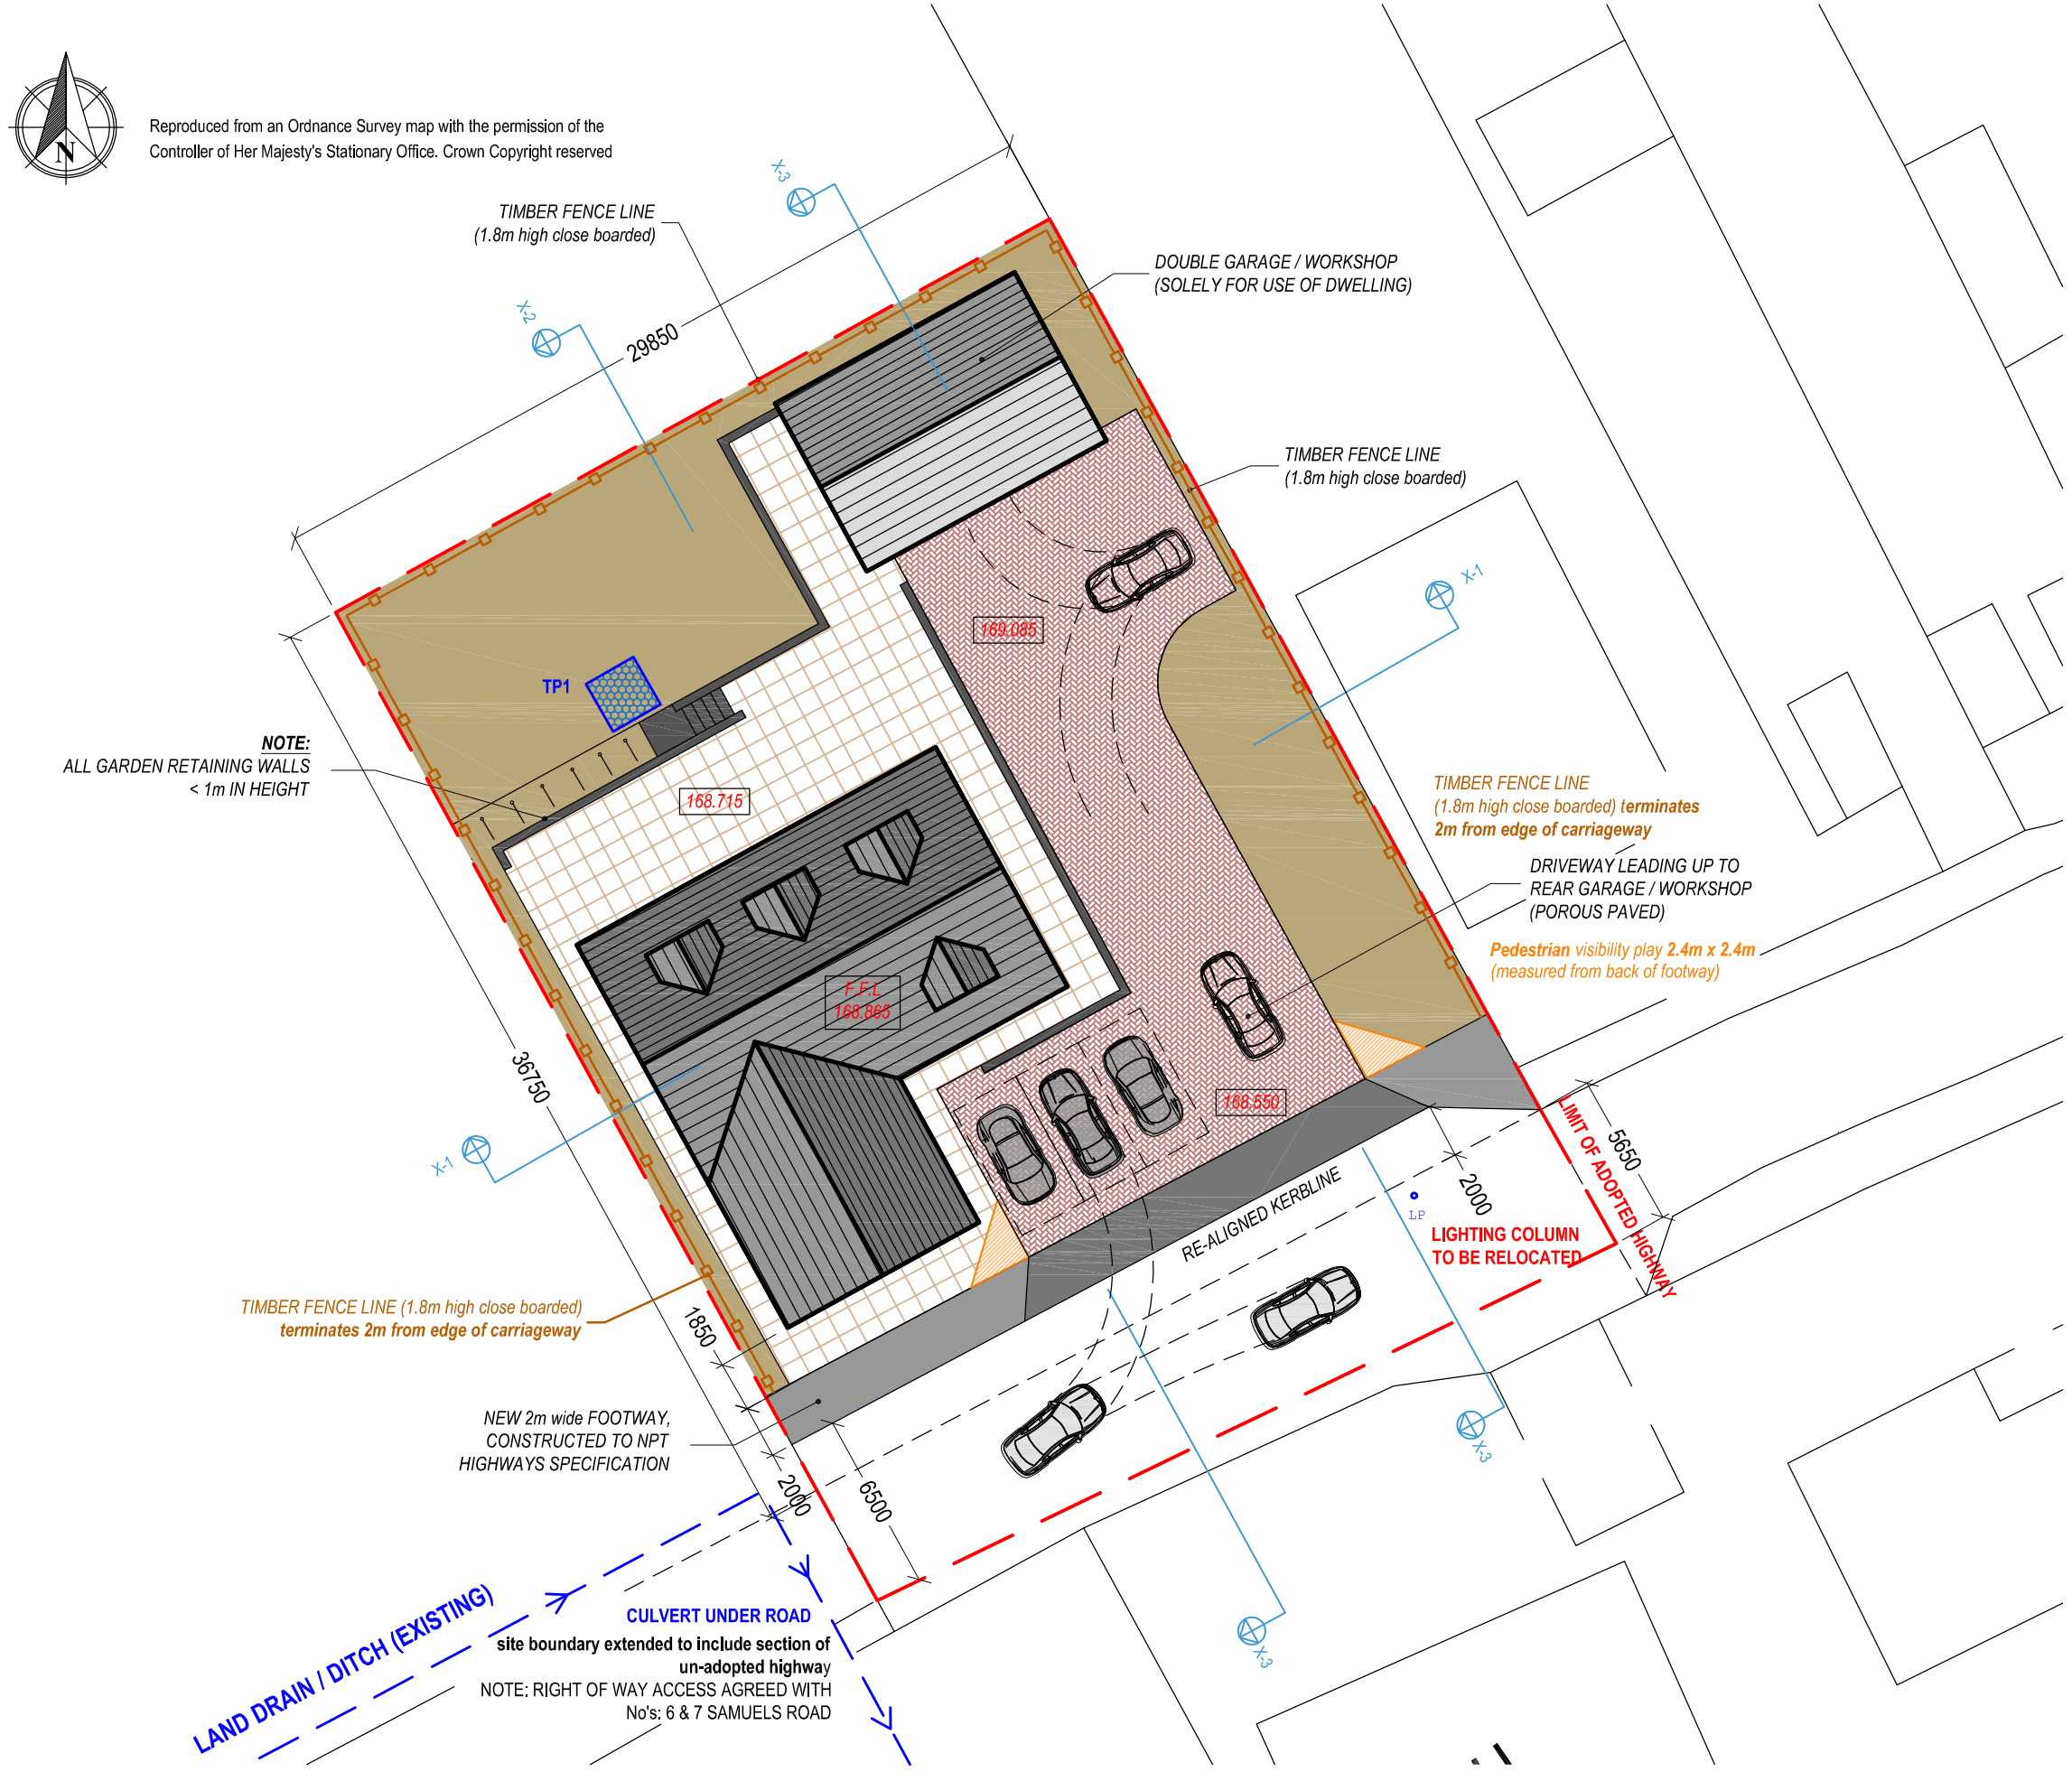


Client:

Mr & Mrs. Knight
Samuels Road
Cwmllynfell
SA9 2GT

Project Title:

PROPOSED NEW DWELLING (with separate Garage / Workshop)

General Notes:

1. Do not scale from this drawing, take figured dimensions only.
2. Dimensions are Im millimeters unless otherwise stated.

Drawing Issue:

PLANNING

Drawing Title:

PROPOSED SITE PLAN

Drawing No:	CPD-004	Revision:	F
Date:	30-07-2023	Revised:	14-10-2024
Scale(s):	1:250	Paper Size:	A3

Cwm Planning & Design Ltd.
(Civil, Structural & Architectural)