Construction (Design and Management) Regulations

Design risk assessments are carried out throughout the design stage of this project in accordance with company procedures and manuals. Where reasonably possible all areas of risk applicable to design and end use of the construction have been identified and then eliminated, mitigated or recorded as a residual risk. Note that general risks of which a competent designer or contractor should be aware are not included. This drawing is to be read in conjunction with the Pre-construction Information and all related documents prepared in accordance with the current Construction (Design and Management) Regulations 2015 and all applicable Health and Safety legislation as currently amended.

🟥 Red Line Boundary

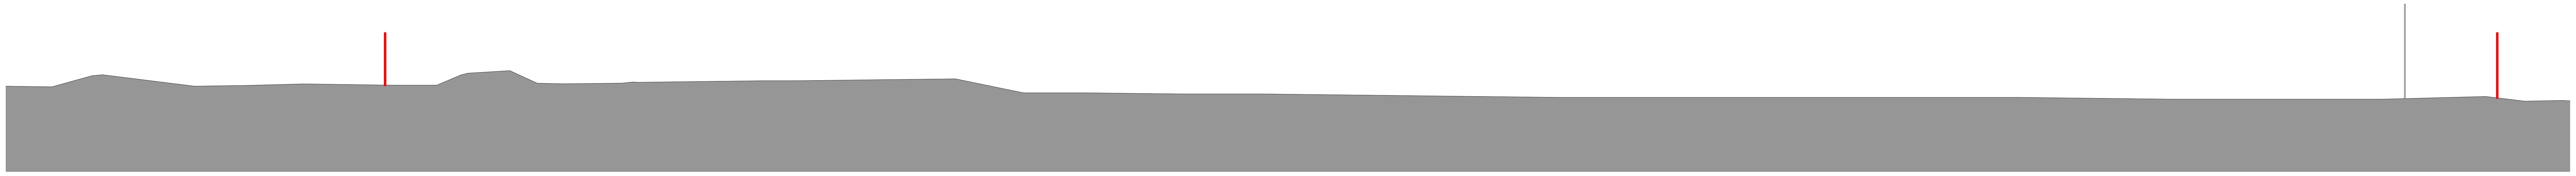

P Fields_Existing_Site Section

1 : 250

REV	DESCRIPTION | DRAWN BY | CHECKED BY | APPROVED BY	DATE
P03	Scale Clarified	24/10/2024
P02	Hardstanding updated following Client Comments	05/08/2024
P01	Revised Boundary following Client Comments	01/08/2024
P00	Initial Issue	19/07/2024

RIBA PLAN OF WORK WORKSTAGE	LEVEL OF MODEL DEFINITION (LoD)
Stage 3 - Spatial Coordination	LoD 3 - Approximate Model

PURPOSE OF ISSUE - SUITABLE FOR ...	STATUS or SUITABILITY
Planning Submission	Status S2 - Delivery Team Information

lawray architects

CARDIFF 029 2052 8140
LONDON 0207 138 3560
WREXHAM 01978 357 887
www.lawray.co.uk

CLIENT
Tata Steel UK Ltd.

PROJECT TITLE
EAF PROJECT, PORT TALBOT

DRAWING TITLE
P Fields - Existing Site Section

PROJECT No
20007

SCALE @ A0
As indicated

DRAWING No
(BS1192:2007
+A2:2016) &
BS EN ISO19650
1192: Project - Originator - Volume - Level - Type - Role - Number
19650: Project - Originator - Functional Breakdown - Spatial Breakdown - Form - Discipline - Number
EAF-LAW-P-X-DR-**A-90103**

REVISION
P03

DO NOT SCALE Any discrepancy or query concerning this drawing should be referred to the Architect

Copyright © LAWRAY LIMITED

Registered Office: Greenmeadow Springs, 1 Cae Gwyrdd, Tongwynlais, CARDIFF CF15 7AB
Reg. Co. No. 2724178, VAT Reg. No. 134 2146 06

Print Date: 24/10/2024 15:48:26

File Name: Autodesk Docs://20007_EAF Project/EAF-LAW-00-XX-M3-A-000001_Site Plan Master.rvt