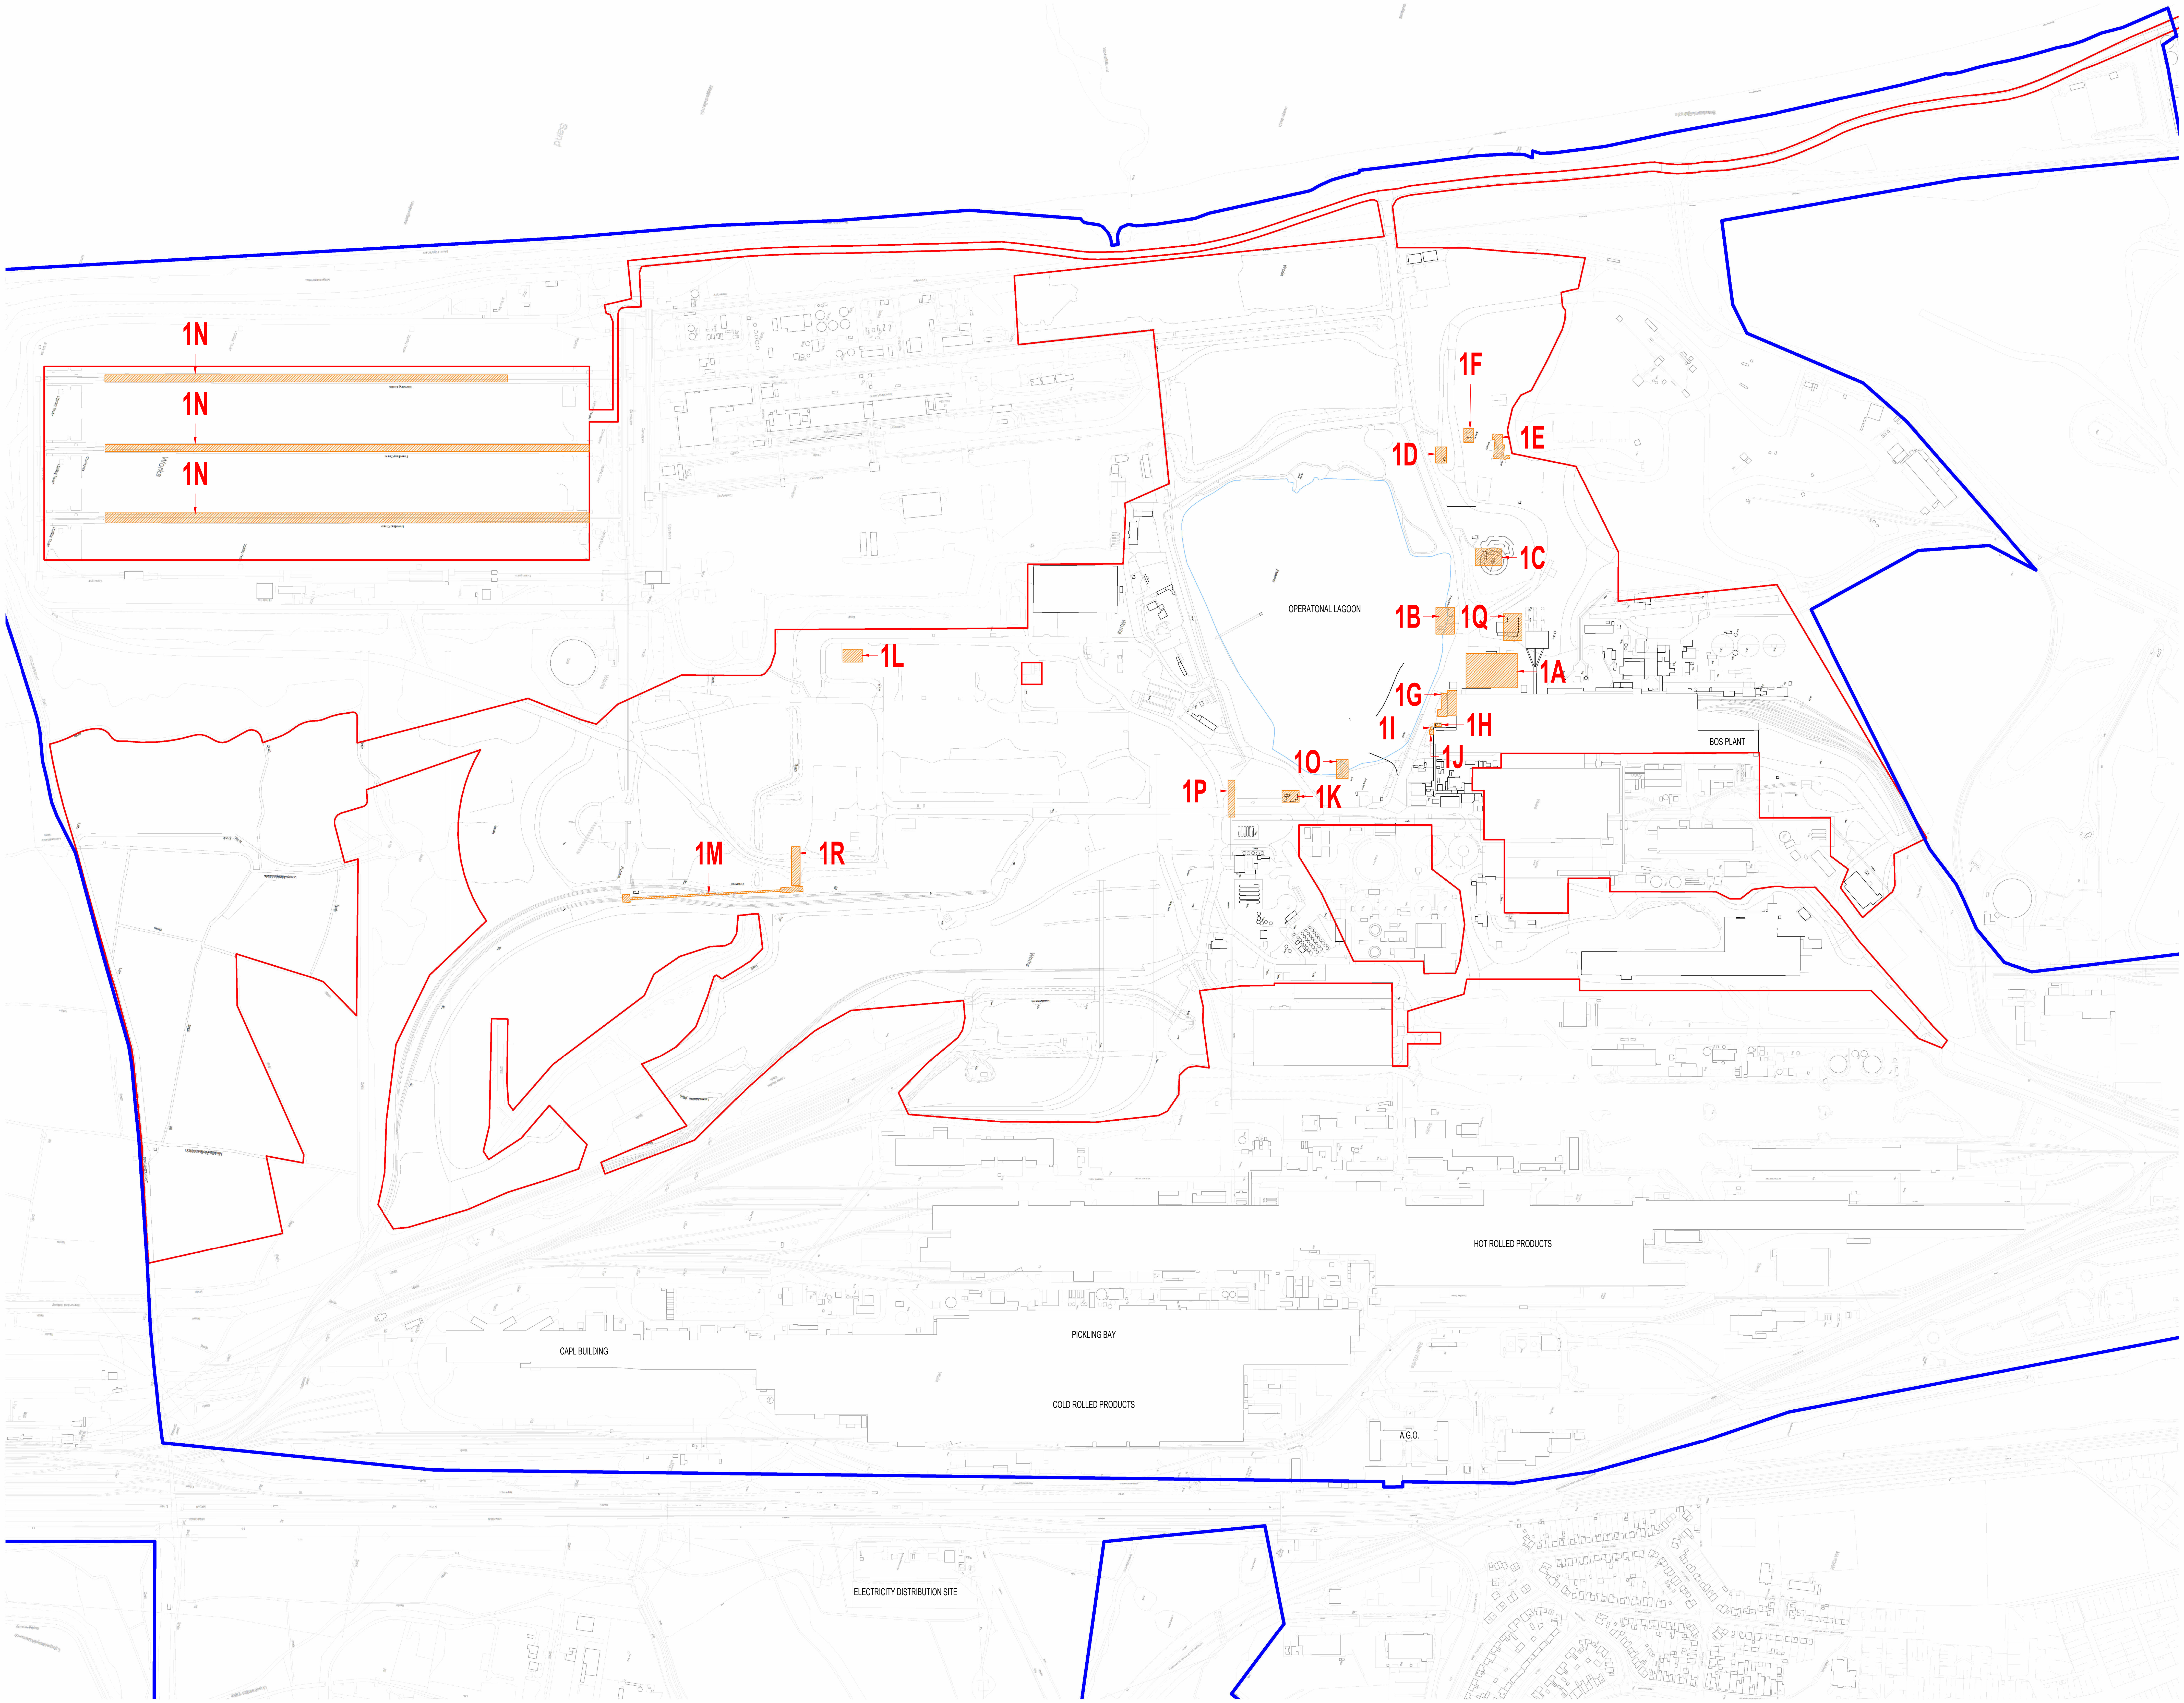

Demolition Site Plan
1 : 3000

Construction (Design and Management) Regulations

Design risk assessments are carried out throughout the design stage of this project in accordance with company procedures and manuals. Where reasonably possible all areas of risk applicable to design and end use of the construction have been identified and then eliminated, mitigated or recorded as a residual risk. Note that general risks of which a competent designer or contractor should be aware are not included. This drawing is to be read in conjunction with the Pre-construction Information and all related documents prepared in accordance with the current Construction (Design and Management) Regulations 2015 and all applicable Health and Safety legislation as currently amended.

DEMOLITION LEGEND:

■	Existing Elements
▨	Elements Proposed to be Demolished
—	Existing Elements
🟥	Proposed Planning Boundary
🟦	Other Land Under the Control of the Applicant

DEMOLITION ITEM LIST:

No.	Unit Name
1A	Scrap Storage Shed
1B	Existing Pump House
1C	Harsco Baler Plant
1D	Weigh Bridge
1E	Harsco Frag Plant
1F	Electrical Room
1G	Mechanical/Electrical Workshop
1H	RH Penthouse
1I	RH Cooling Tower
1J	RH Pump House
1K	Slag Splashing Compound
1L	Storage Shed
1M	HAA Coal Rail Unloading Station
1N	Coal Conveyor Superstructure
1O	Inlet Structure
1P	BF Gas Pipe Rack (Partially Removed)
1Q	Existing Compressor House With MCC Room
1R	Concrete Abutments

REV	DESCRIPTION | DRAWN BY | CHECKED BY | APPROVED BY	DATE
P03	Updated following NPT comments	21/10/2024
P02	Updated following NPT comments	05/09/2024
P01	Additional units added, site boundary line amended	18/08/2024
P00	Issued for comment	28/05/2024

RIBA PLAN OF WORK 2013 WORKSTAGE LEVEL OF MODEL DEFINITION (LoD)

PURPOSE OF ISSUE - SUITABLE FOR ... BS1192 STATUS

Turley

TATA

lawray architects

CARDIFF 029 2052 8140
LONDON 0207 138 3560
WREXHAM 01978 357 887
www.lawray.co.uk

CLIENT
TURLEY

PROJECT TITLE
PROJECT CRONUS, PORT TALBOT

DRAWING TITLE
Demolition Site Plan

PROJECT No
19593

SCALE @ A0
1 : 3000

DRAWING No
(BS1192:2007
+A2:2016) &
BS EN ISO19650

1192: Project - Originator - Volume - Level - Type - Role - Number
19650: Project - Originator - Functional Breakdown - Spatial Breakdown - Form - Discipline - Number

EAF-LAW-X-X-DR-**A-040001**

REVISION
P03

DO NOT SCALE Any discrepancy or query concerning this drawing should be referred to the Architect

Copyright © LAWRAY LIMITED

Registered Office: Greenmeadow Springs, 1 Cae Gwyrdd, Tongwynlais, CARDIFF CF15 7AB
Reg. Co. No. 2724178, VAT Reg. No. 134 2146 06