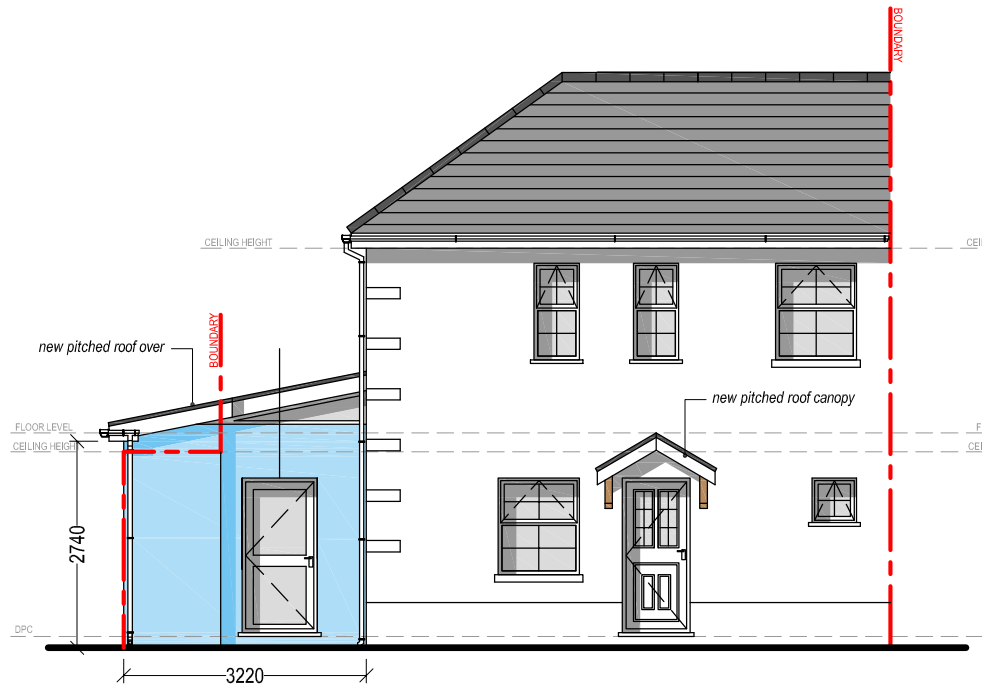

PROPOSED FRONT ELEVATION
Scale 1:100

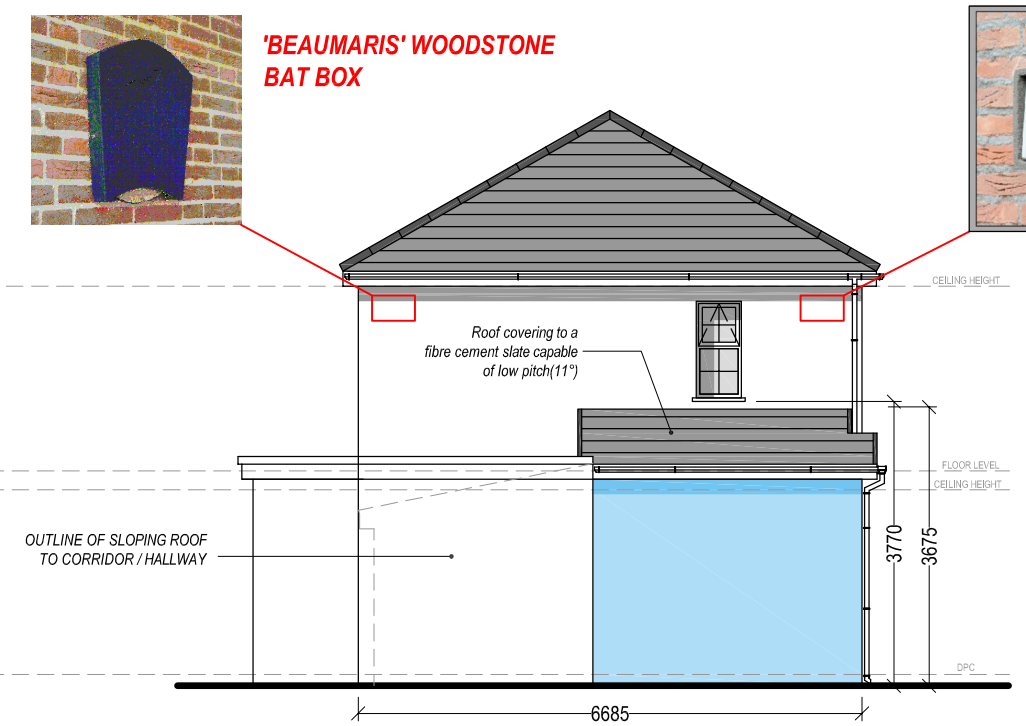

PROPOSED SIDE ELEVATION
Scale 1:100

'BEAUMARIS' WOODSTONE BAT BOX

'WOODSTONE' HOUSE SPARROW NEST BOX

NOTE:
IMPLEMENTATION OF PROPOSED ECOLOGICAL ENHANCEMENT (INSTALLATION OF THE BIRD BOX & BAT BOX) WILL BE CARRIED OUT WITHIN 1 month OF BENEFICIAL OCCUPATION .

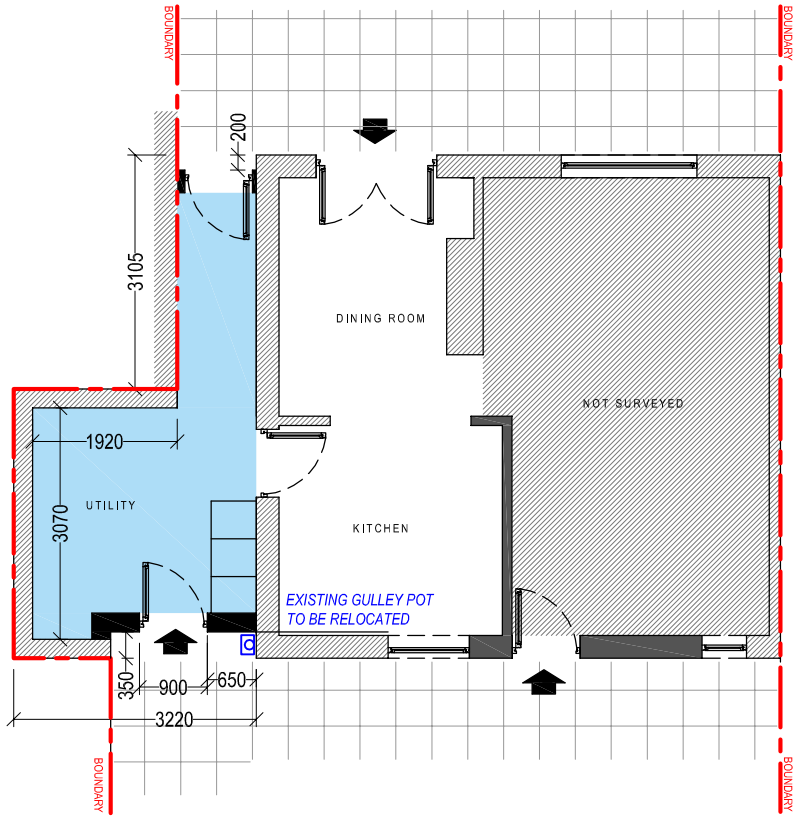

PROPOSED GROUND FLOOR PLAN
Scale 1:100

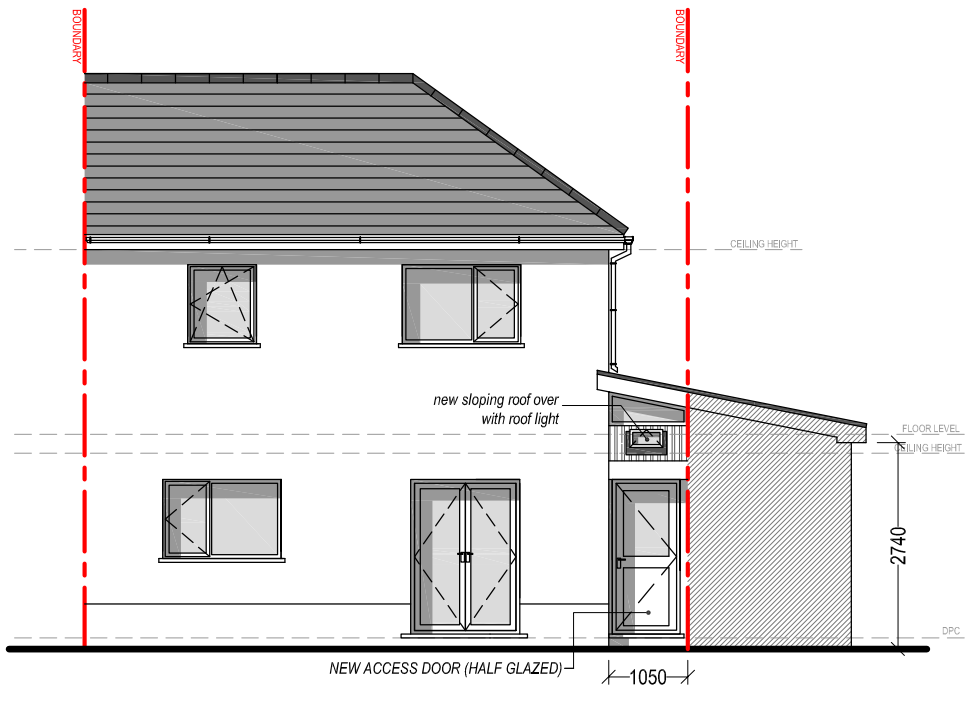

PROPOSED REAR ELEVATION
Scale 1:100

Client:

Mr. Paul Thomas
19 Cook Rees Avenue
Neath
SA11 1UR

Project Title:

PROPOSED SINGLE STOREY SIDE EXTENSION & PROVISION OF OFF-STREET PARKING AREA

General Notes:

1. Do not scale from this drawing, take figured dimensions only.
2. Dimensions are Im millimeters unless otherwise stated.

Drawing Issue:

PLANNING

Drawing Title:
PROPOSED ELEVATIONS & FLOOR PLAN

Drawing No:	CPD-004	Revision:	
Date:	10-10-2024	Revised:	
Scale(s):	1:100	Paper Size:	A3

Cwm Planning & Design Ltd.
(Civil, Structural & Architectural)