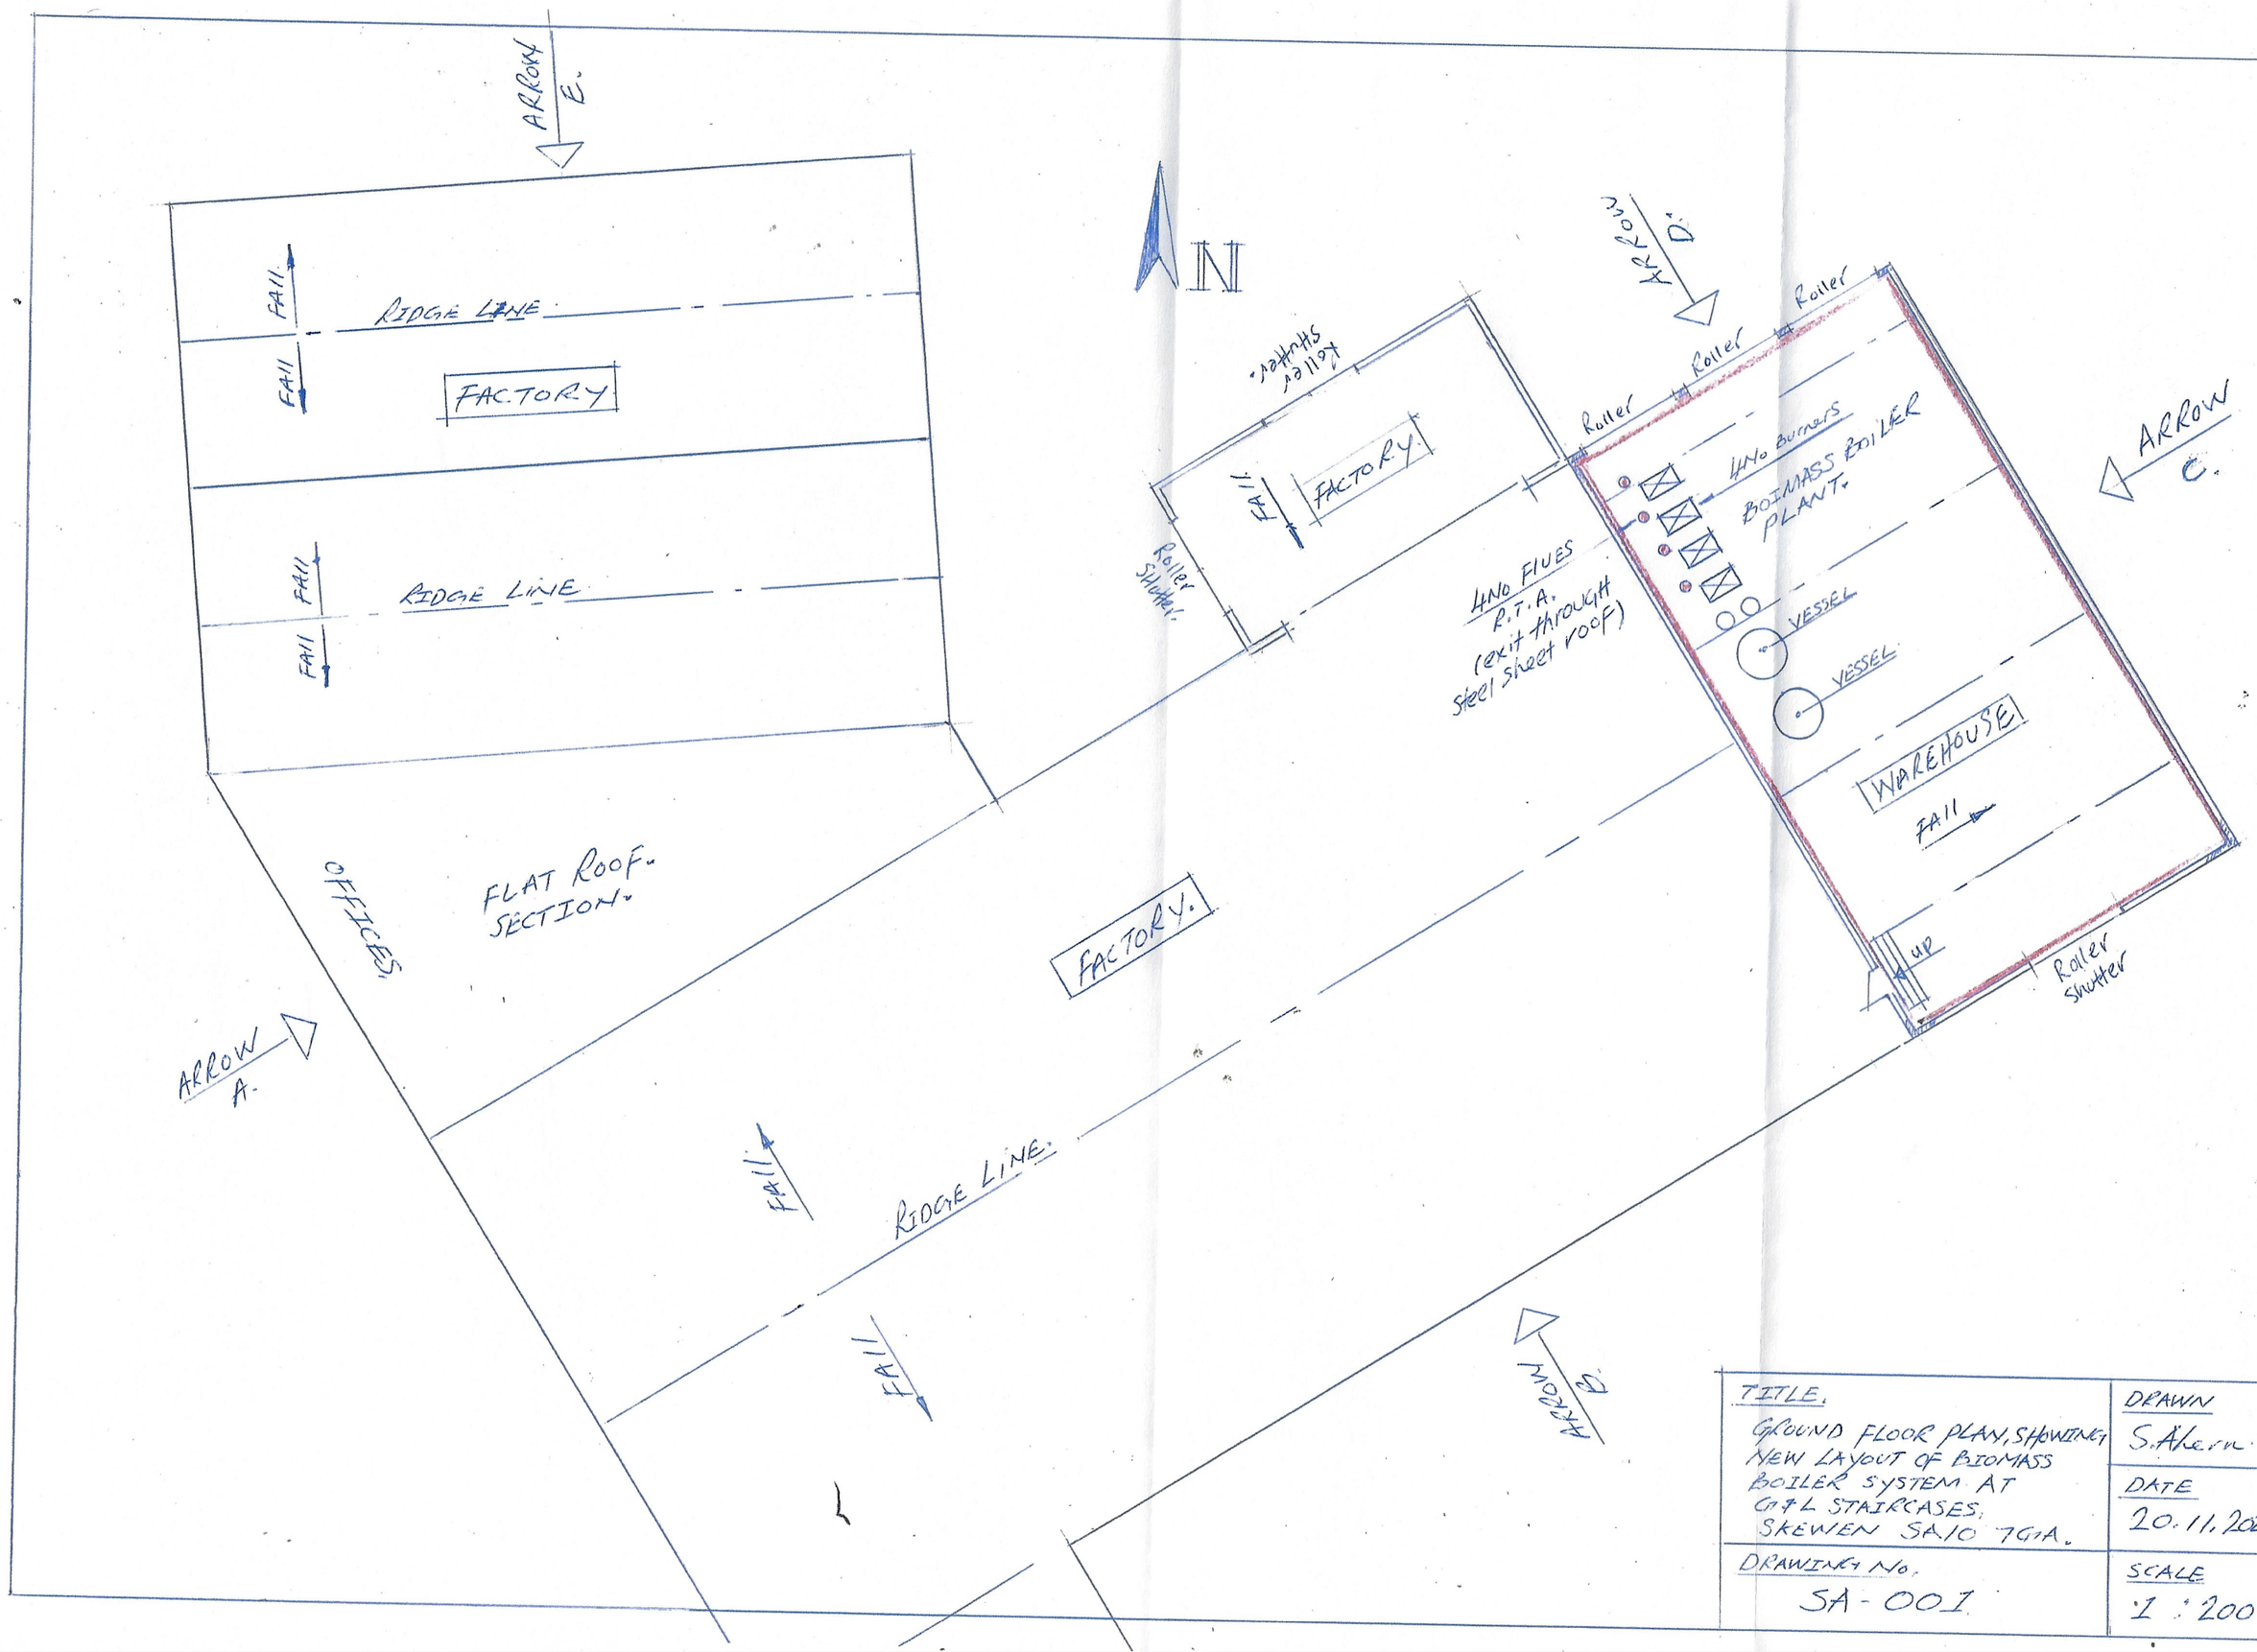

TITLE. GROUND FLOOR PLAN, SHOWING NEW LAYOUT OF BIOMASS BOILER SYSTEM AT G+L STAIRCASES, SKEWEN SA10 7GA.	DRAWN S. Akerman
	DATE 20.11.2024
DRAWING No. SA-001	SCALE 1 : 200