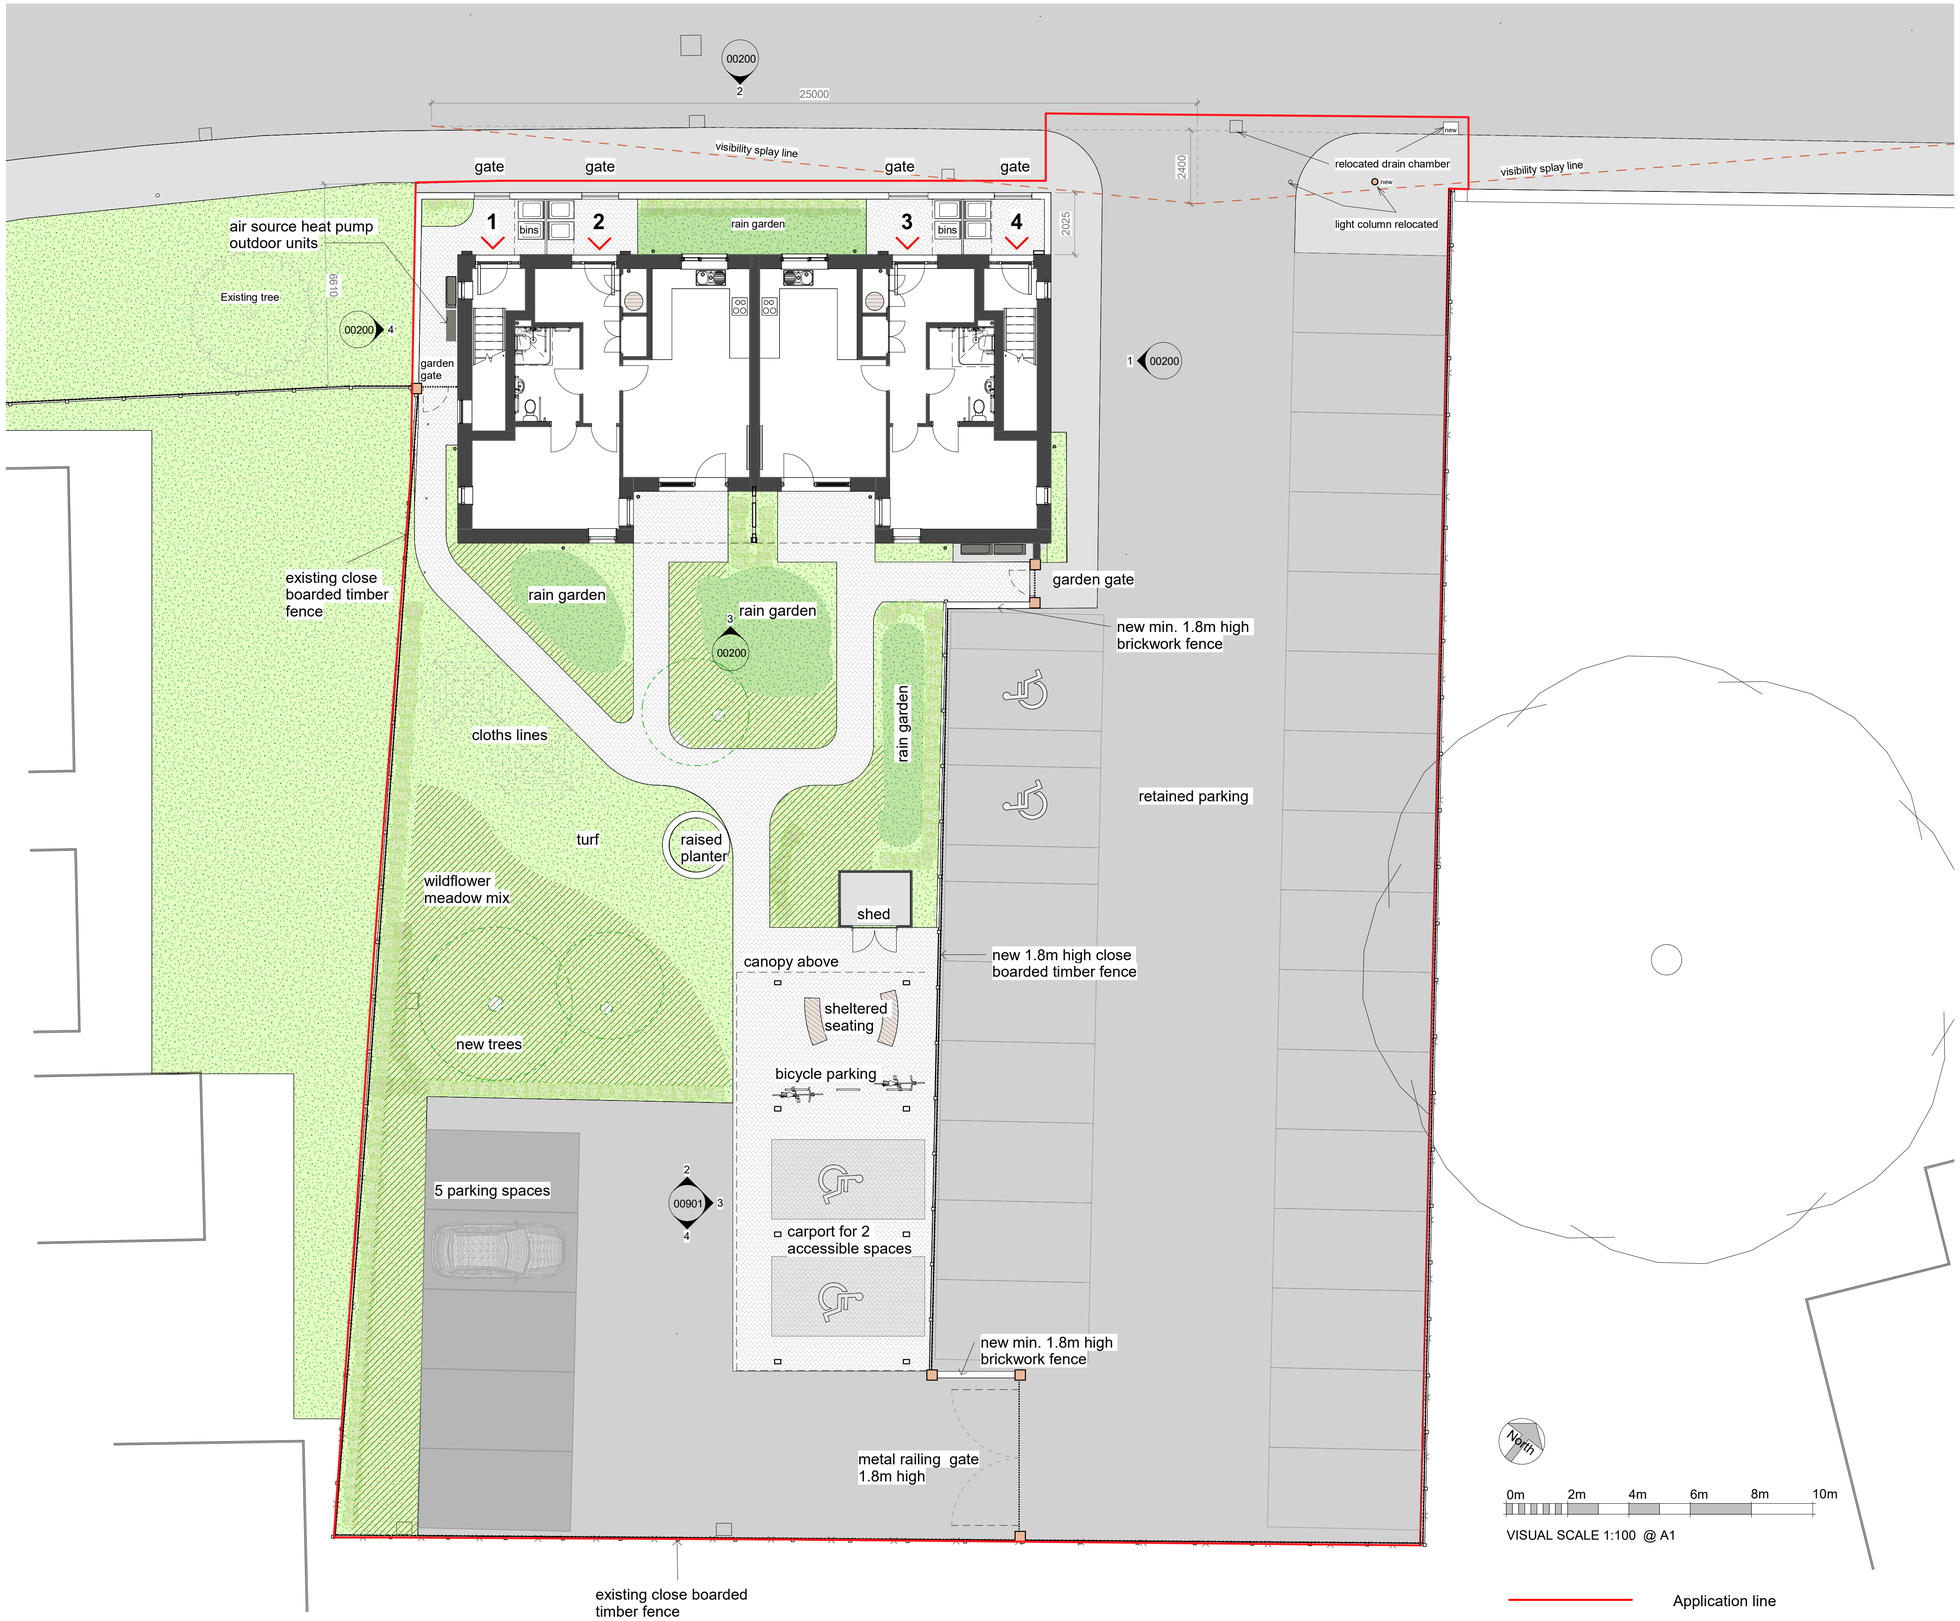


1 1 : 100 - 00 - Site Plan

Rev	Description	Drawn	Checked	Date Issued
P1	First issue	TS		24.09.2024
P2	Revision following client feedback	TS	TE	01.10.2024
P3	Revisions following DTHZ	TS		10.10.2024
P4	Revision following client feedback	TS		15.10.2024
P5	Planning Issue	TS	TE	22.10.2024
P6	Revisions following planning officer's comments	TS		13.11.2024
P7	Revisions following planning app comments	TS		17.12.2024

DO NOT SCALE. Use figured dimensions only. The contractor is requested to check all dimensions before the work is put in hand. ©All copyrights Austin-Smith:Lord Ltd This drawing must only be used for the purpose for which it is supplied and its contents must not be reproduced for any purpose without written permission. No areas indicated, or areas calculated from this drawing should be used for valuation purposes or as the basis for development contracts. **Austin-Smith:Lord** LLP is a limited company registered in England & Wales with registered number 11773949 Registered Office: Port of Liverpool Building Pier Head Liverpool L3 1BY

Drawn TE

Date Issue Date

Scale @ A1 As indicated

Status S2

Austin-Smith:Lord Ltd
Architects Designers Planners
Landscape Architects
18 Park Place
Cardiff
CF10 3DQ
t +44 (0)2920 225 208
e cardiff@austinsmithlord.com

Drawings and models powered by Austin-Smith:Lord Ltd **BIM** using AutoDesk **Revit**

Austin·Smith:Lord

Project Cadoxton Residential Development

Description Proposed Site Plan

Job No. 324037

Drawing No. CDX-ASL-ZZ-00-DR-A-00100

Revision P7