

Reproduced from an Ordnance Survey map with the permission of the
Controller of Her Majesty's Stationary Office.
©Crown Copyright. All rights reserved.

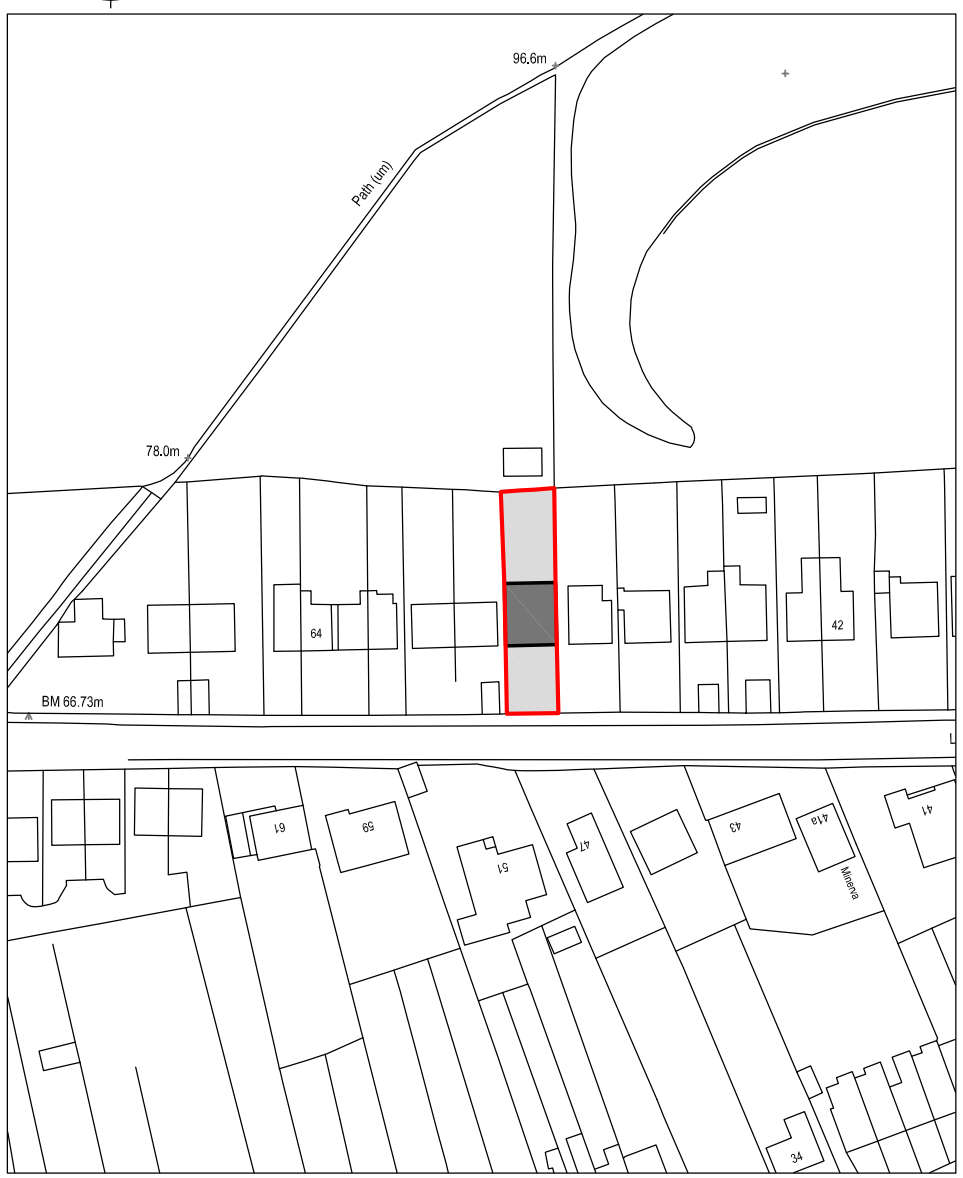

SITE LOCATION PLAN
Scale 1:1250

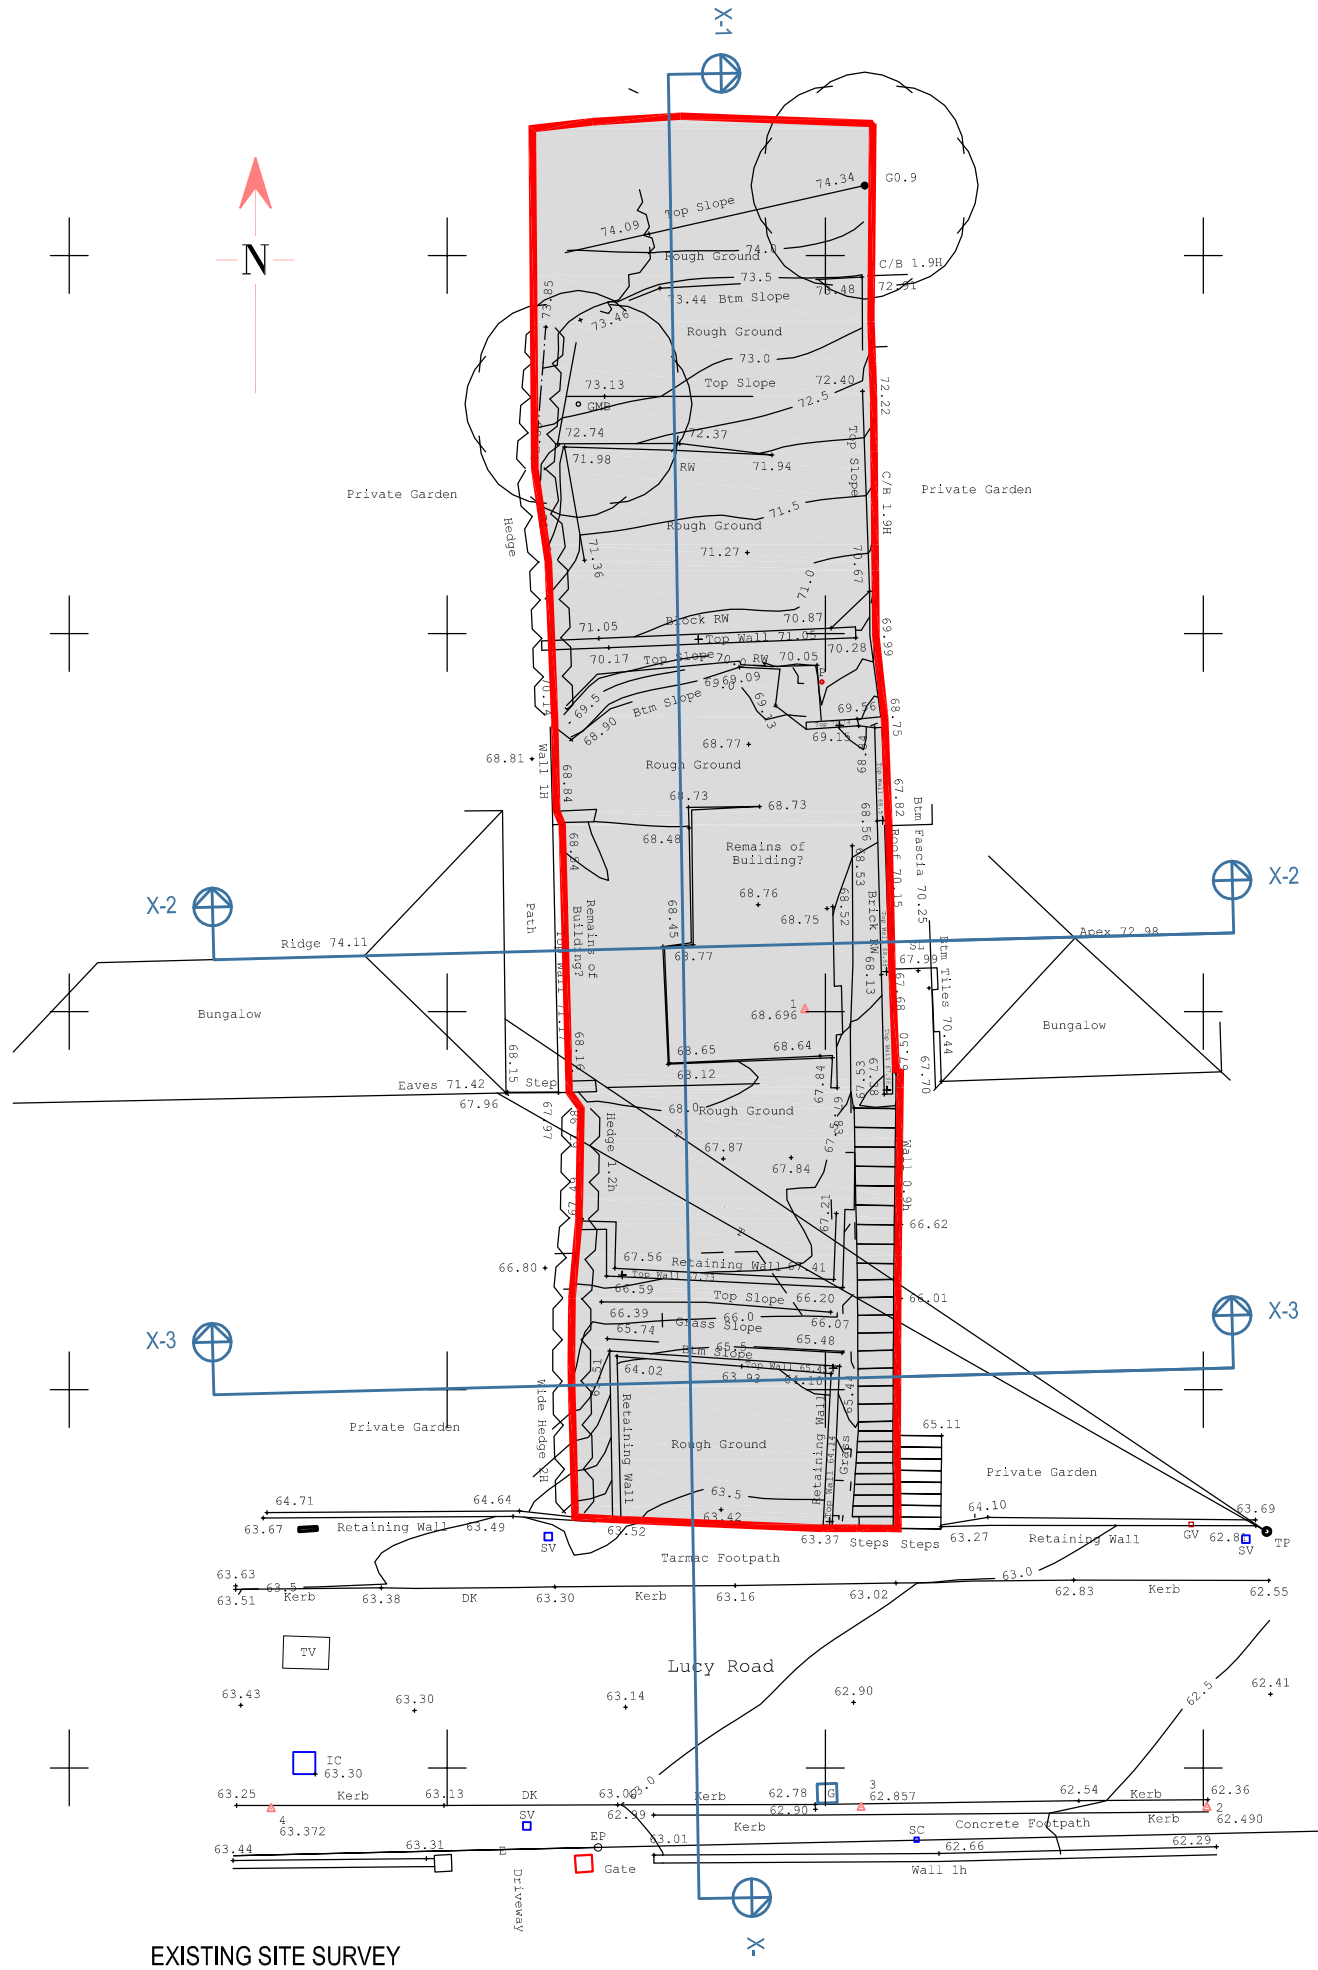

EXISTING SITE SURVEY
Scale 1:200

Client:

Mr. Bradley Lewis
54 Lucy Road,
Skewen,
Neath,
SA10 6RR

Project Title:

PROPOSED DETACHED BUNGALOW AND GARAGE

General Notes:

1. Do not scale from this drawing, take figured dimensions only.
2. Dimensions are in millimeters unless otherwise stated.

Drawing Issue:

PLANNING

Drawing Title:

EXISTING SITE PLAN & SURVEY

Drawing No:	CPD-001	Revision:	C
Date:	06-08-2023	Revised:	12-03-2025
Scale(s):	1:1250 / 1:200	Paper Size:	A3

Cwm Planning & Design Ltd.
(architectural and Draughting Services)