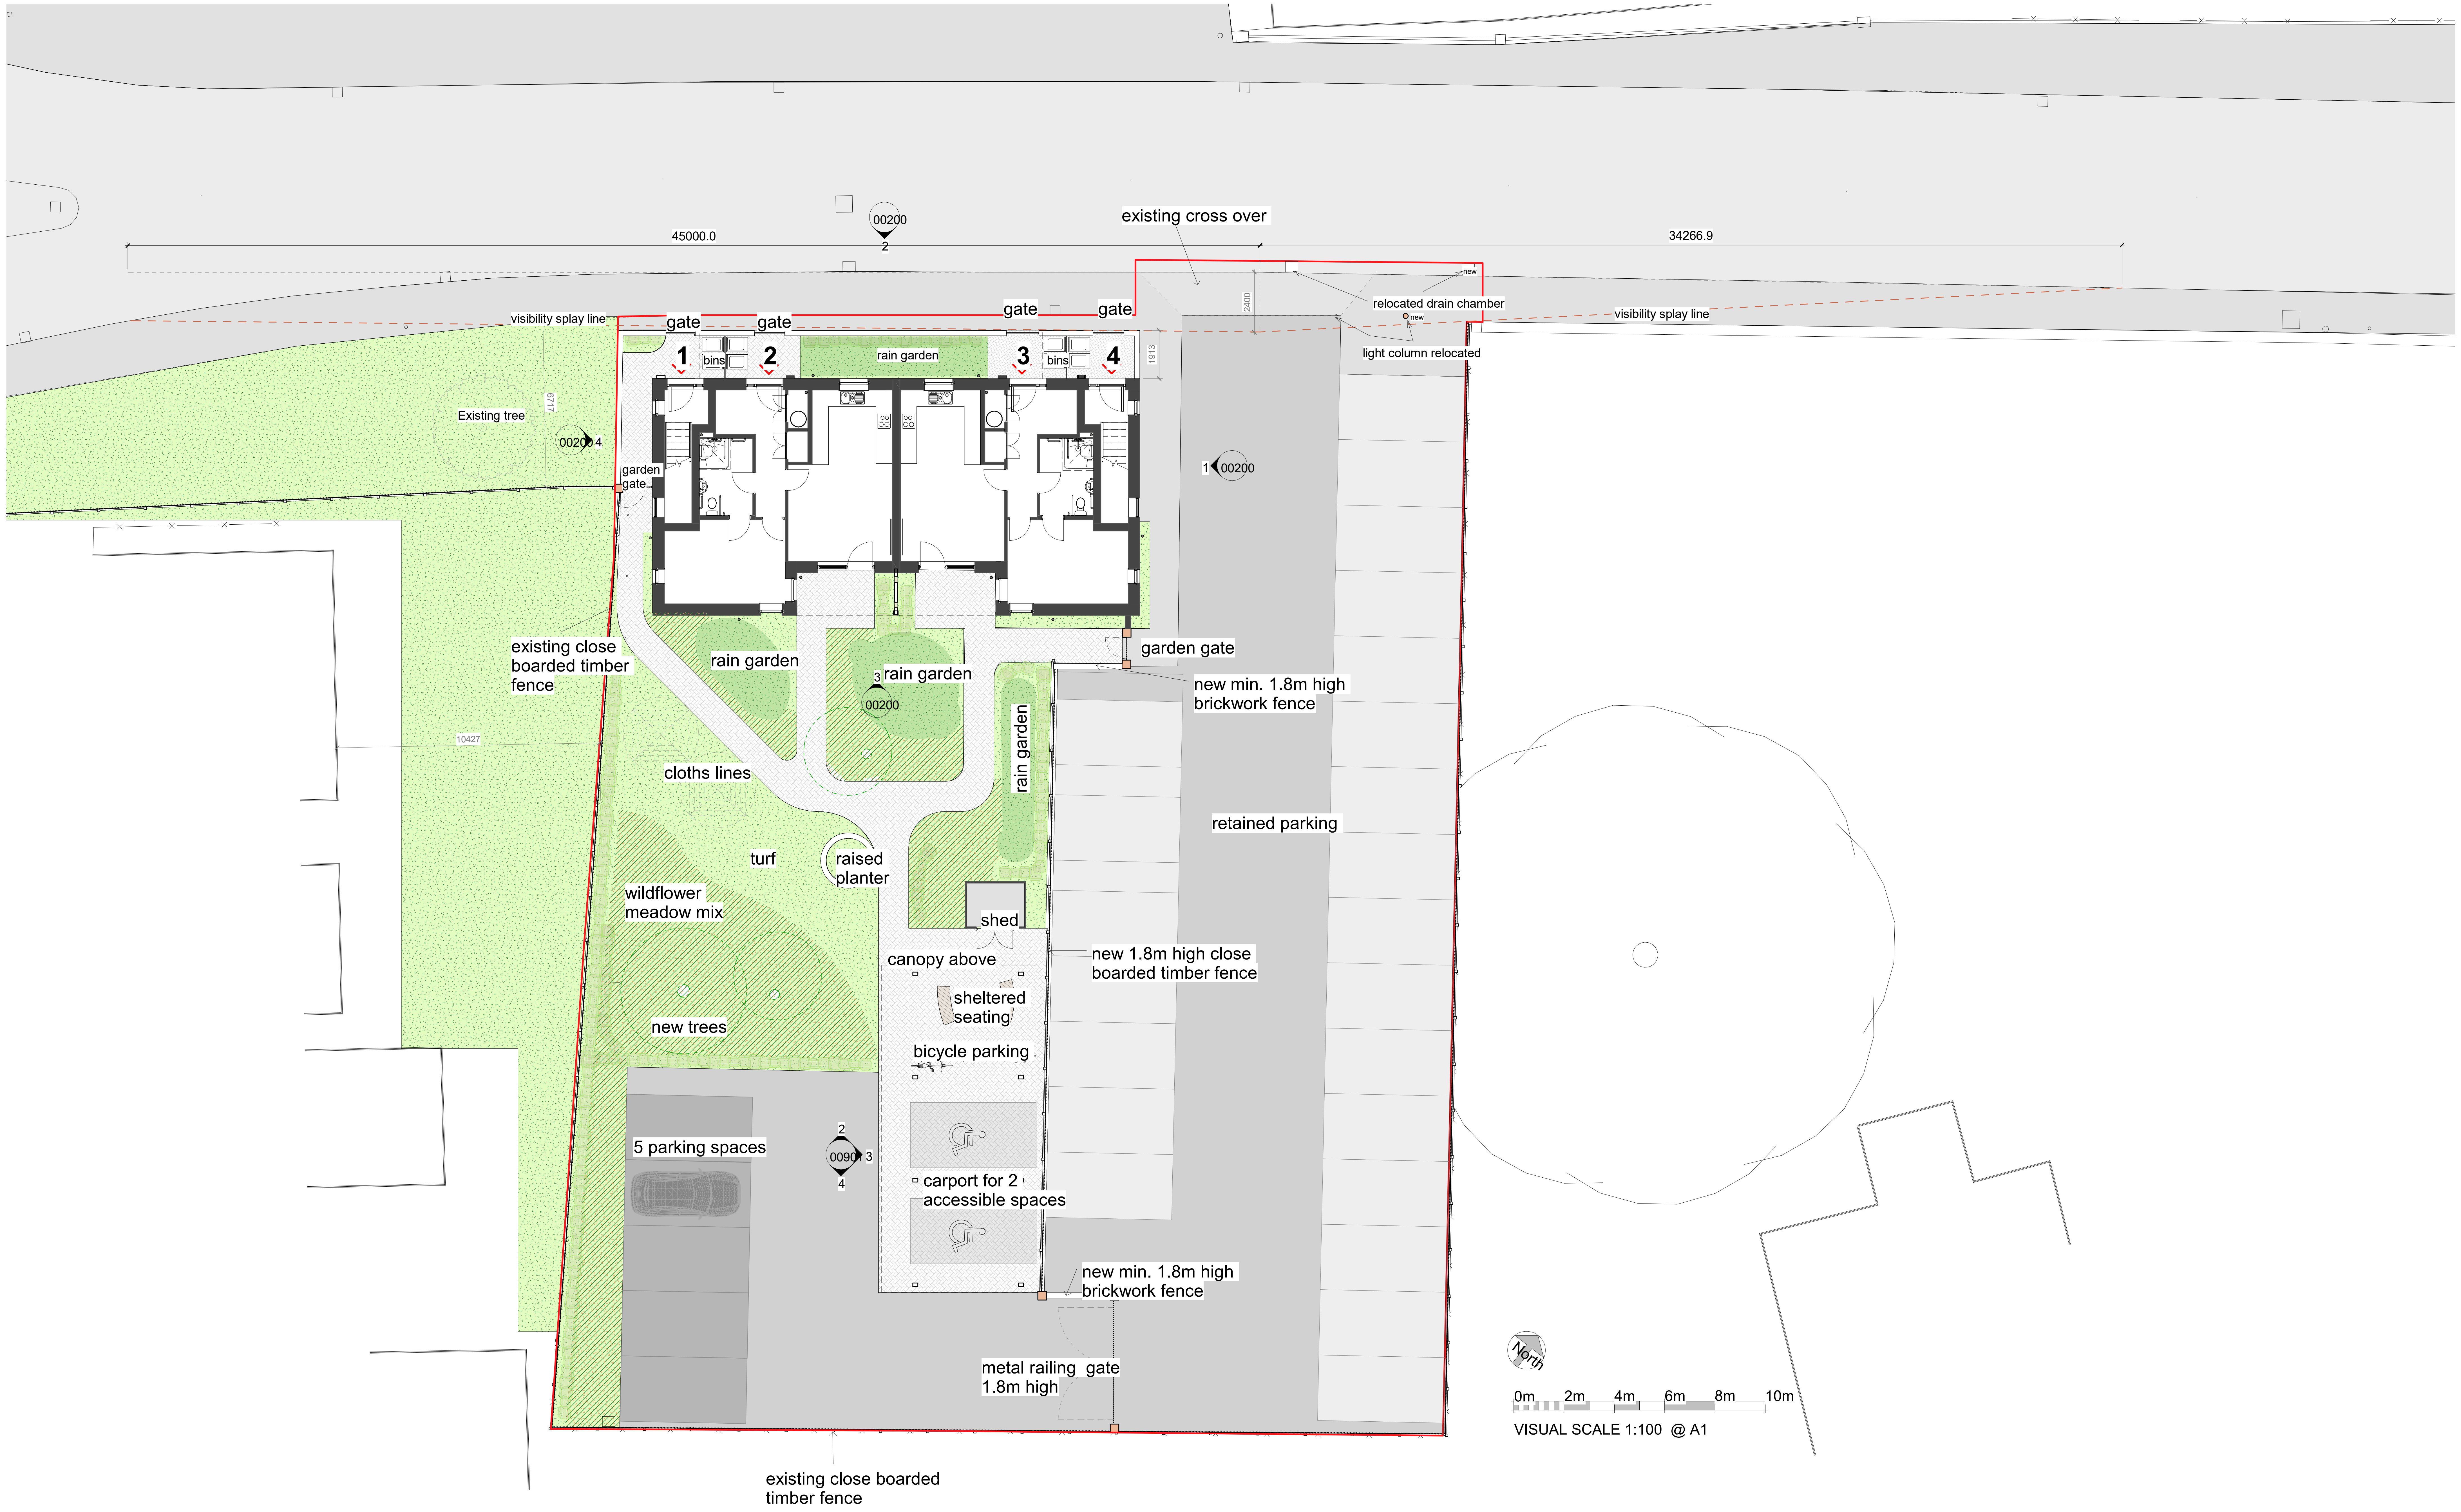

1 1 : 100 - 00 - Site Plan

Application line

Rev	Description	Drawn	Checked	Date Issued
P1	First issue	TS		24.09.2024
P2	Revision following client feedback	TS	TE	01.10.2024
P3	Revisions following DTM2	TS		10.10.2024
P4	Revision following client feedback	TS		15.10.2024
P5	Planning Issue	TS	TE	22.10.2024
P6	Revisions following planning officer's comments	TS		13.11.2024
P7	Revisions following planning app comments	TS		17.12.2024
P8	Revisions following highways comments	TS		04.02.2025
P9	Extended crop area	TS		24.02.2025
P10	Heat pump revised	TS		27.02.2025
P11	Front garden wall adjusted	TS		04.04.2025

DO NOT SCALE. Use figured dimensions only. The contractor is requested to check all dimensions before the work is put in hand.

©All copyrights Austin-Smith:Lord Ltd

This drawing must only be used for the purpose for which it is supplied and its contents must not be reproduced for any purpose without written permission.

No areas indicated, or areas calculated from this drawing should be used for valuation purposes or as the basis for development contracts.

Austin-Smith:Lord Ltd is a limited company

Drawn TE

Date Issue Date

A0 As indicated

S2

Austin-Smith:Lord Ltd
Architects Designers Planners
Landscape Architects
18 Park Place
Cardiff
CF10 3DQ
t +44 (0)2920 225 208
e cardiff@austinsmithlord.com

Drawings and models powered by
Austin-Smith:Lord Ltd **BIM** using AutoDesk **Revit**

Austin·Smith:Lord

Project Cadoxton Residential Development

Description Proposed Site Plan

Job No. 324037
Drawing No. CDX-ASL-ZZ-00-DR-A-00100
Revision P11