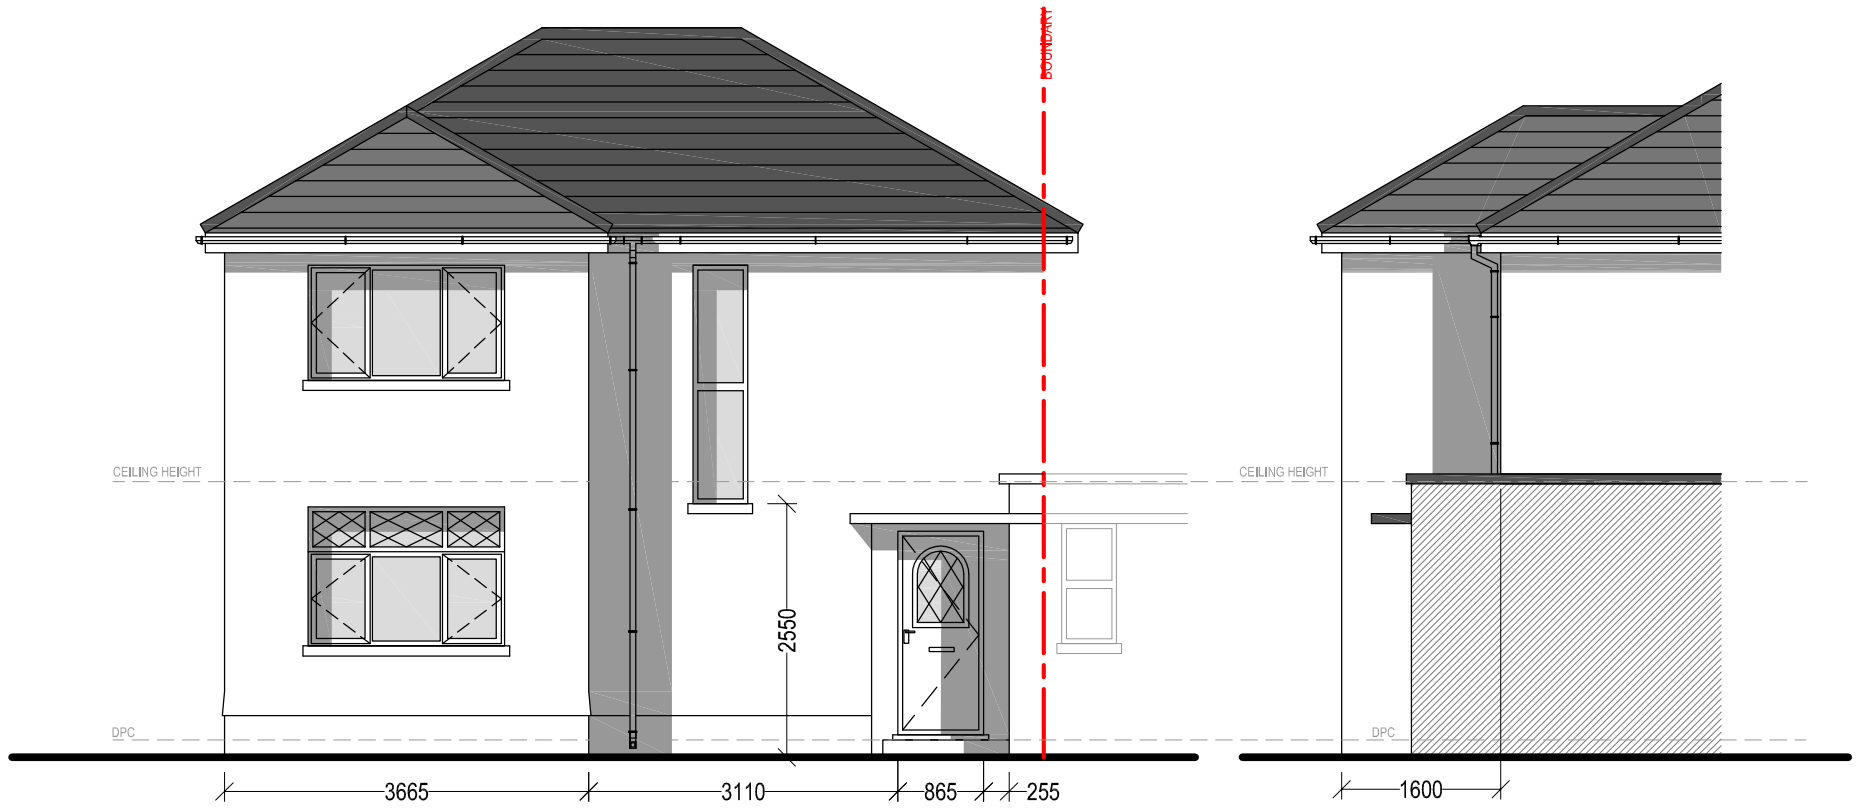

EXISTING FRONT ELEVATION
Scale 1:100

EXISTING SIDE ELEVATION
Scale 1:100

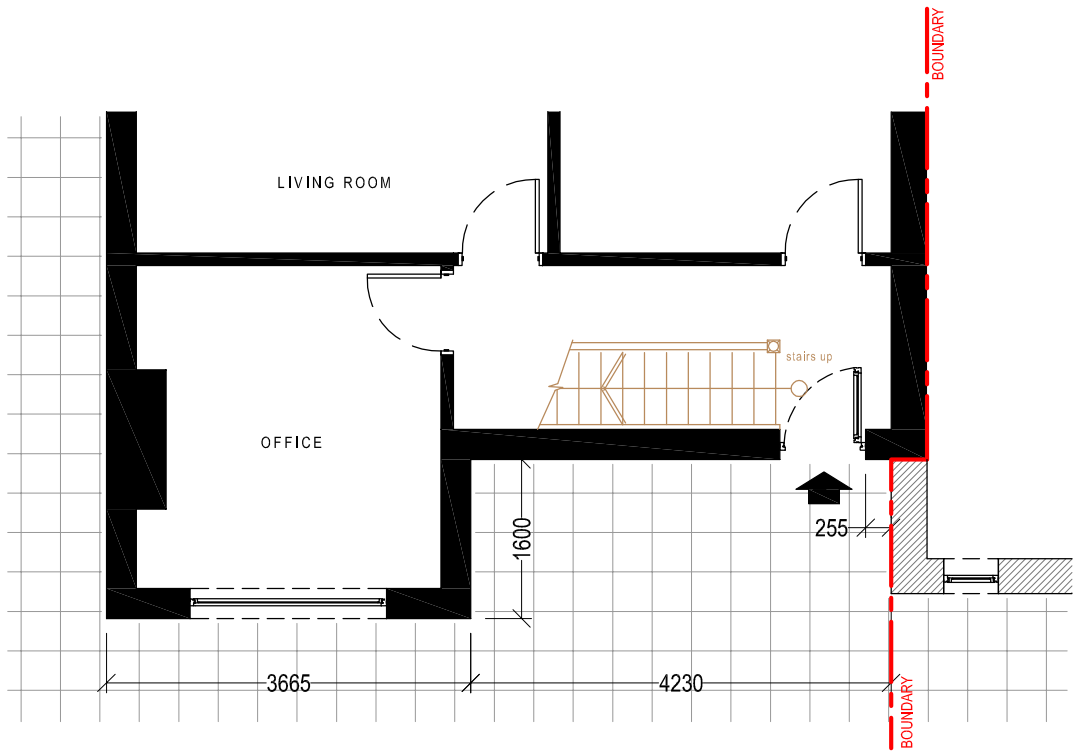

EXISTING GROUND FLOOR PLAN (part)
Scale 1:100

Client:

Mr. & Mrs. P. Morgan
78 Brytwyn Road
Cymmer
Neath Port Talbot
SA13 3EW

Project Title:

PROPOSED SINGLE STOREY FRONT EXTENSION

General Notes:

1. Do not scale from this drawing, take figured dimensions only.
2. Dimensions are in millimeters unless otherwise stated.

Drawing Issue:

PLANNING

Drawing Title:
EXISTING ELEVATIONS & FLOOR PLAN (part)

Drawing No:	CPD-003	Revision:	
Date:	24-03-2025	Revised:	
Scale(s):	1:100	Paper Size:	A3

Cwm Planning & Design Ltd.
(Civil, Structural & Architectural)