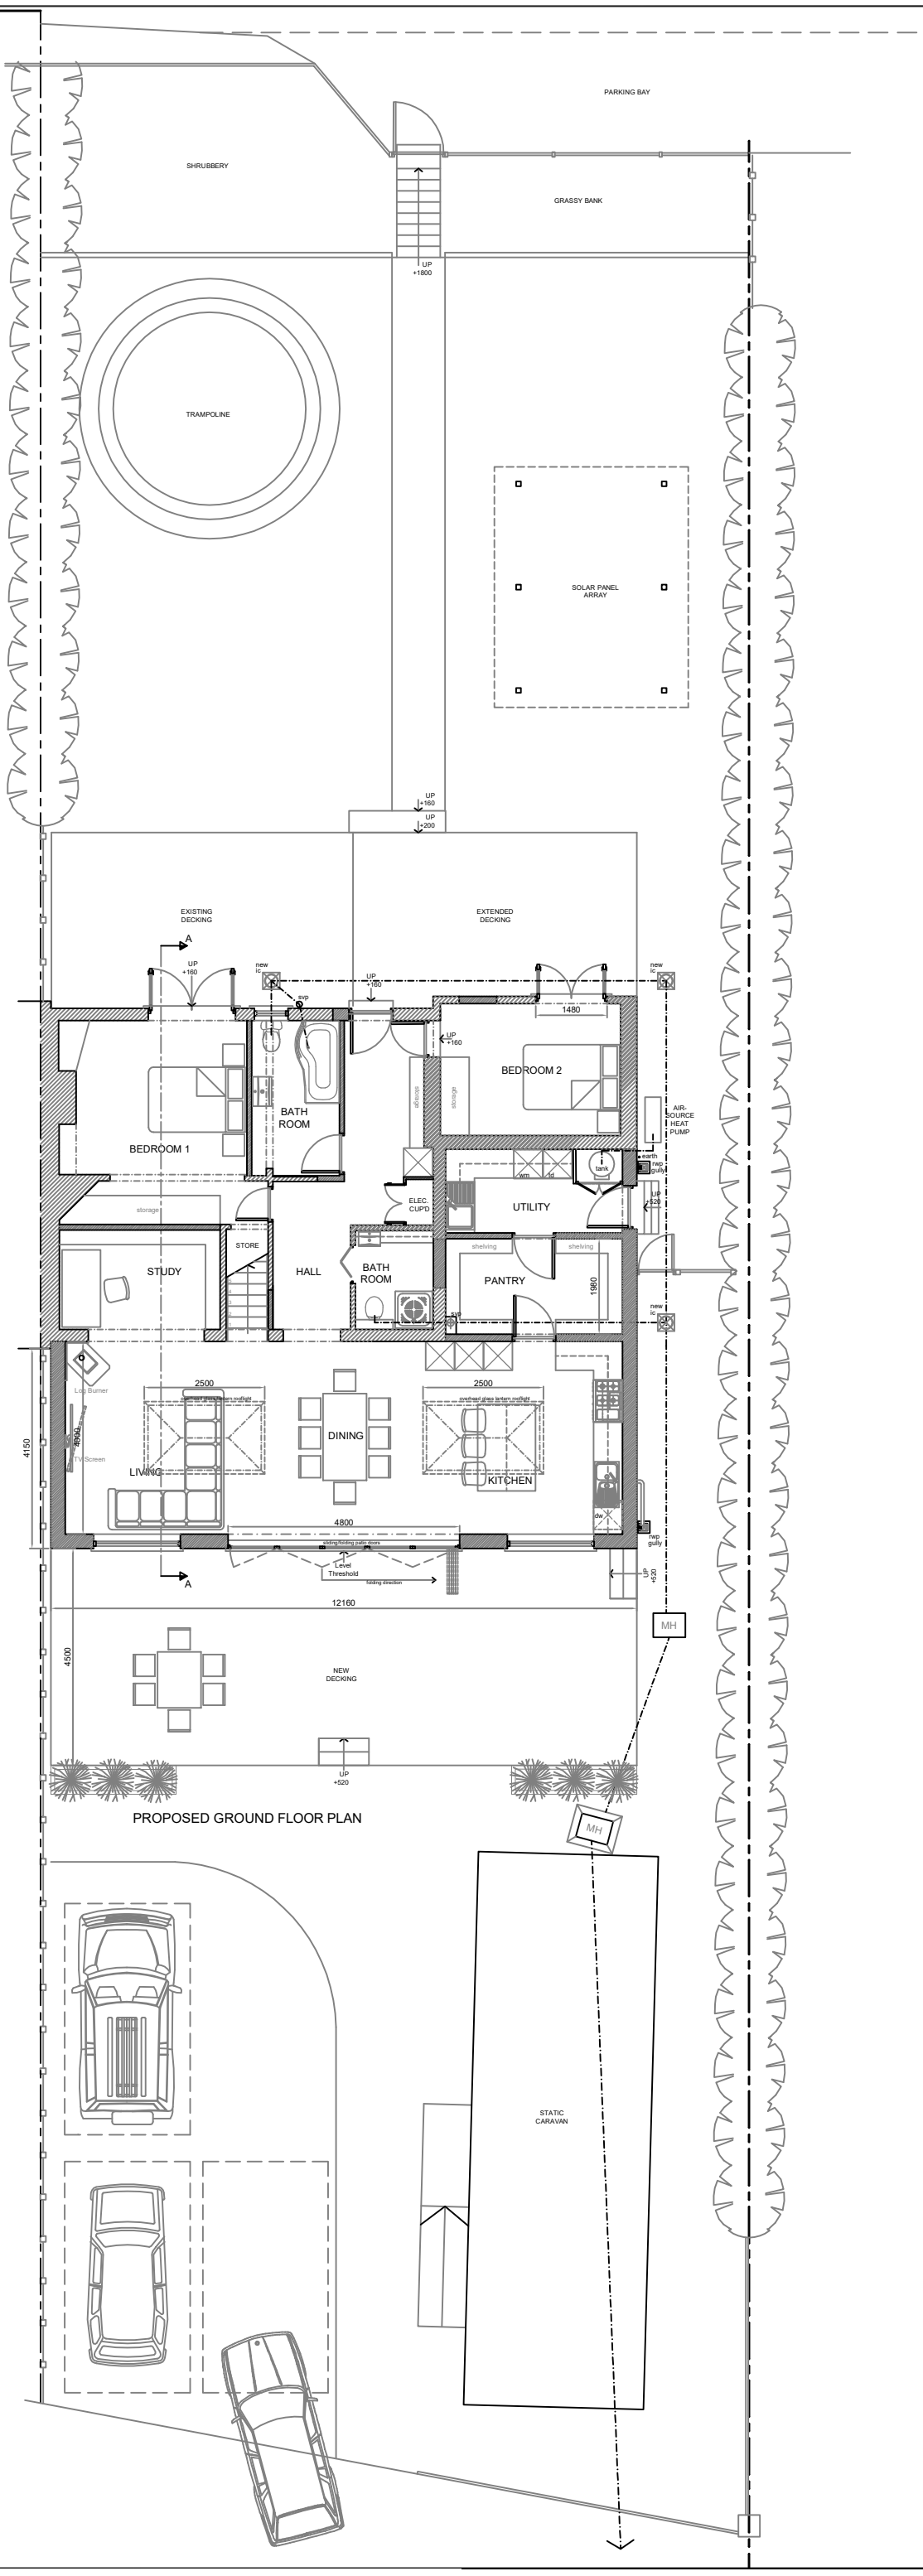

PROPOSED GROUND FLOOR PLAN

Rev	Description	Date
E	Drawings amended as advised.	24/03/25
D	Plans fully reviewed & amended as advised.	25/06/24
C	Plans amended as advised.	18/01/24
B	Plans amended as advised.	12/01/24
A	Plans amended as advised - Options 1 & 2 introduced for discussion.	05/01/24

07800 789453
01639 282789
carolineg@seagreydesign.co.uk
www.seagreydesign.com
design for: extensions / house renovations / conversions

SEAGREY

Site

MANDY EVANS

3 TAI'R YNYS FAWR

PONTRYDYFEN, PT TALBOT SA12 9RU

Dwg Title

PROPOSED BUILDING

SITE LAYOUT PLAN

GENERAL ARRANGEMENT

Drawn By:	Date:
CLG	14/03/2025
Scale:	Dwg No:
NTS @ A3P	23-442P/107

REV A B C D E