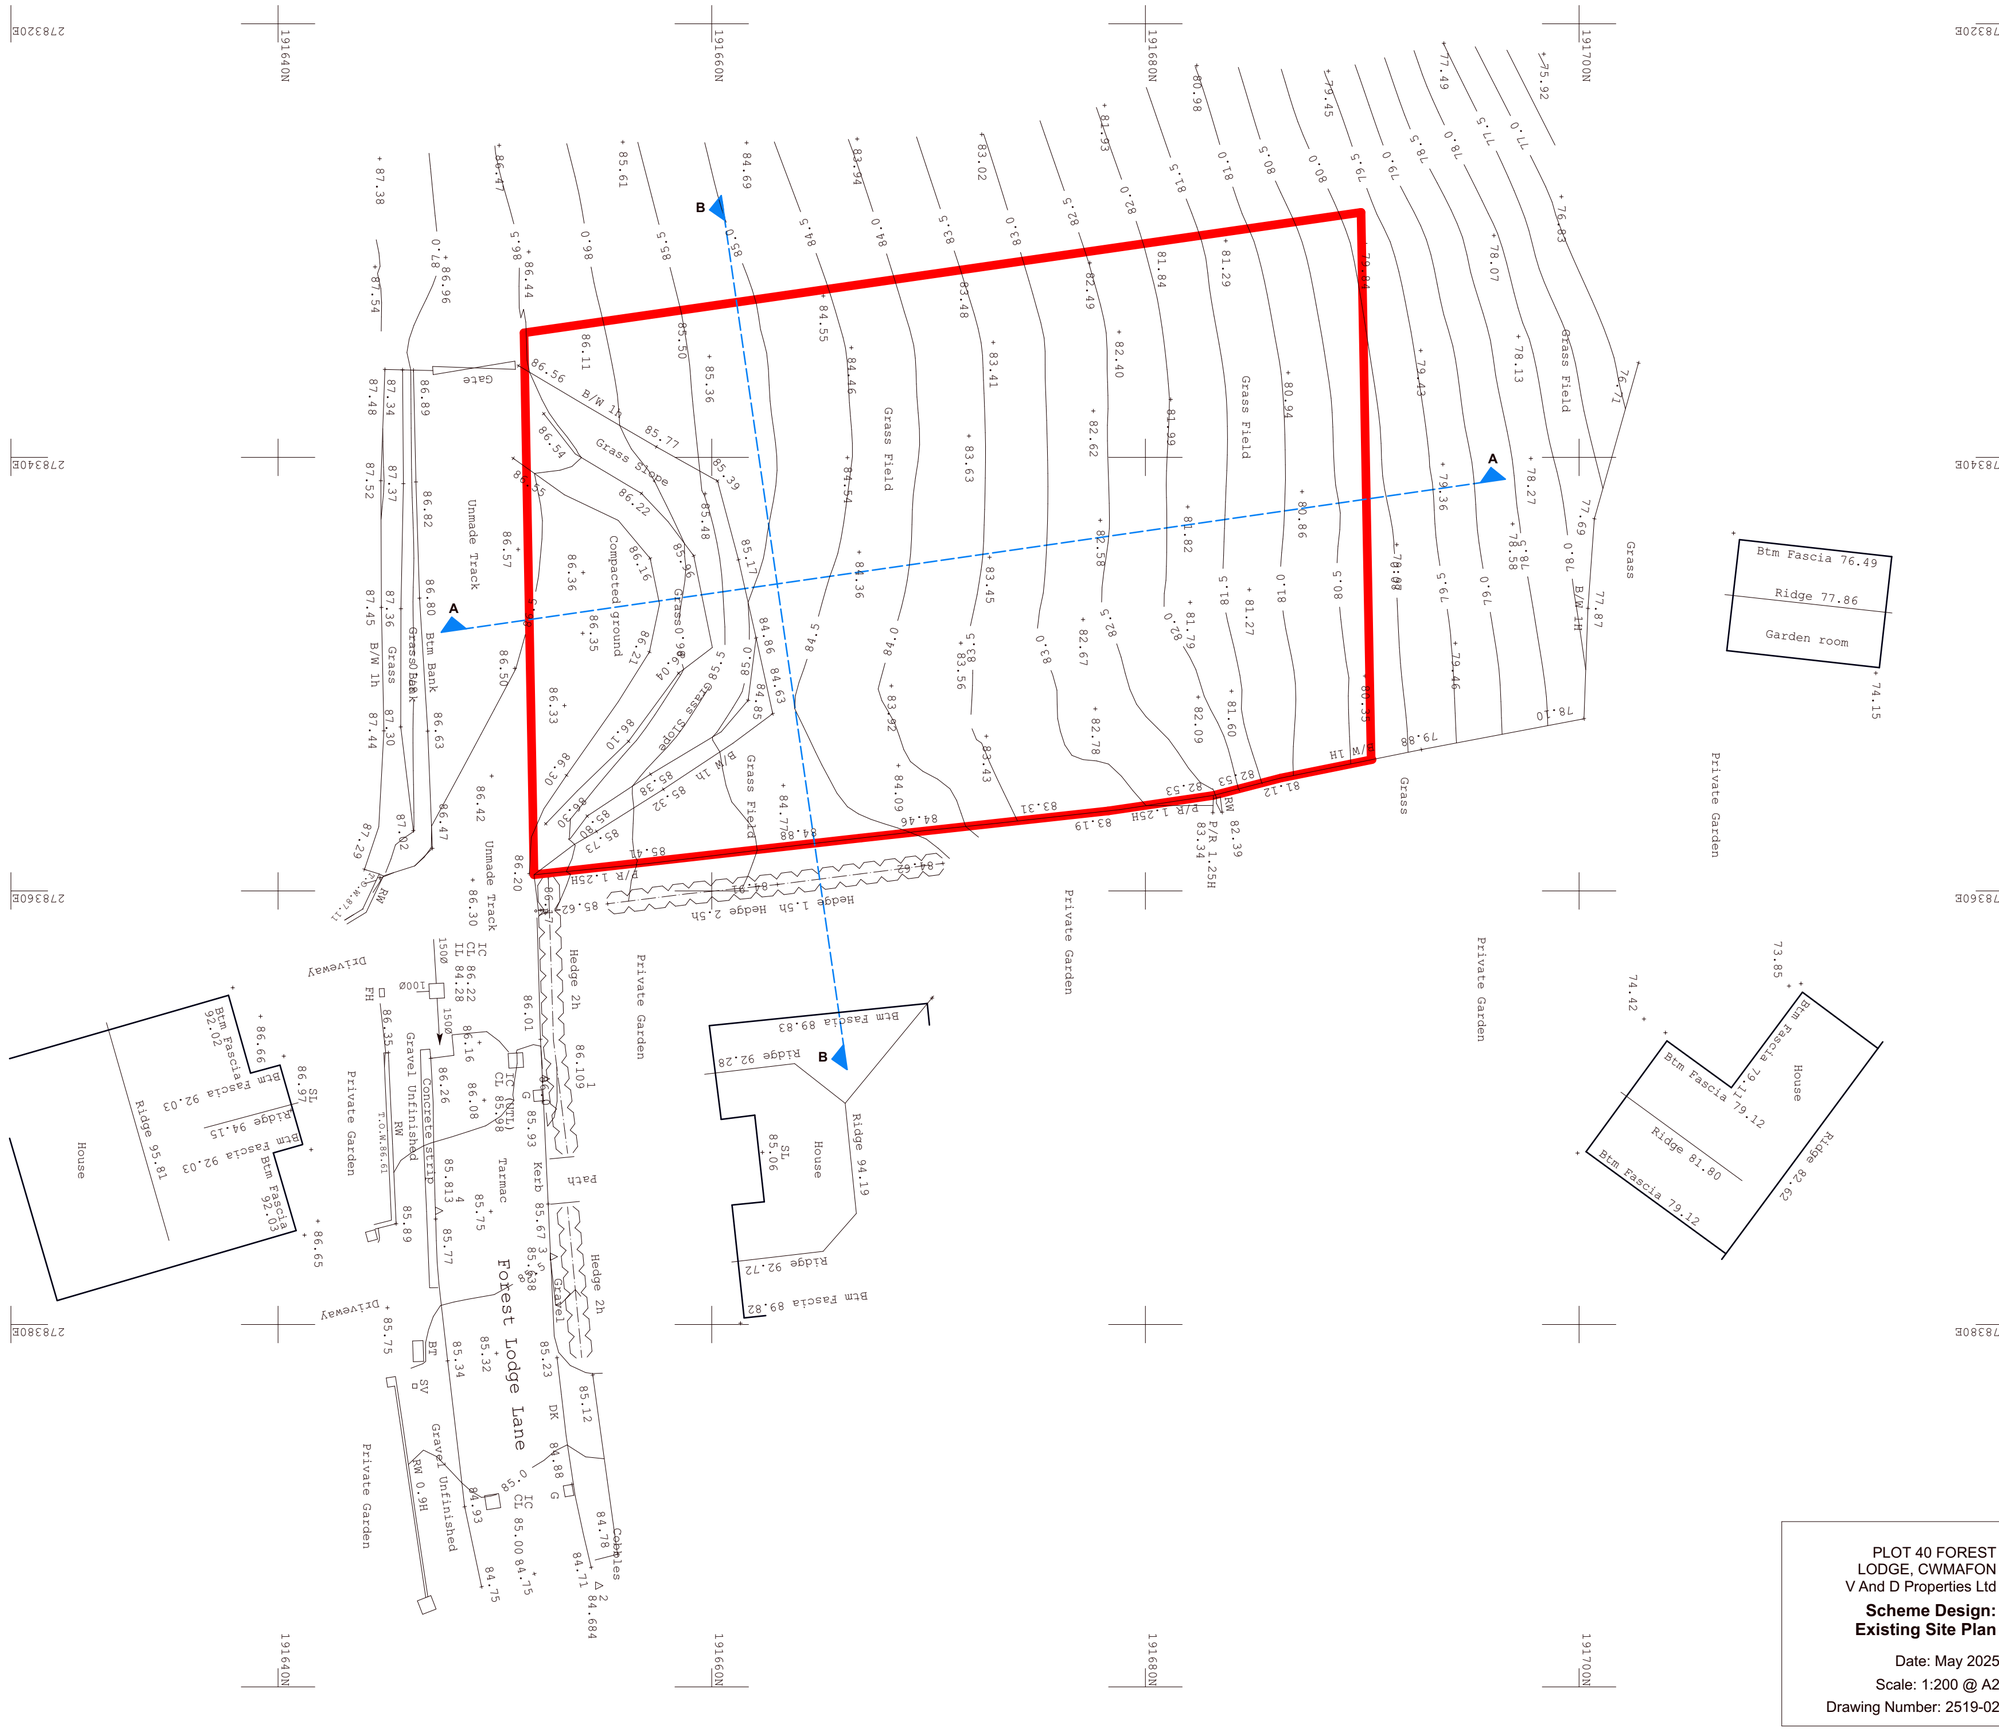

Scale 1 / 200 @ A2

0 1 2 3 4 5

PLOT 40 FOREST
LODGE, CWMAFON
V And D Properties Ltd

Scheme Design:
Existing Site Plan

Date: May 2025

Scale: 1:200 @ A2

Drawing Number: 2519-02

ATRIUM ARCHITECTURE