THIS DRAWING IS COPYRIGHT, AND REMAINS THE PROPERTY OF HTC ARCHITECTS. IT MUST NOT BE REPRODUCED, USED, DISCLOSED OR TRANSMITTED TO THIRD PARTIES IN ANY FORM, IN WHOLE OR IN PART, WITHOUT PRIOR WRITTEN PERMISSION.

DO NOT SCALE!
ALL DIMENSIONS SHOULD BE CHECKED ON SITE BEFORE WORK COMMENCES

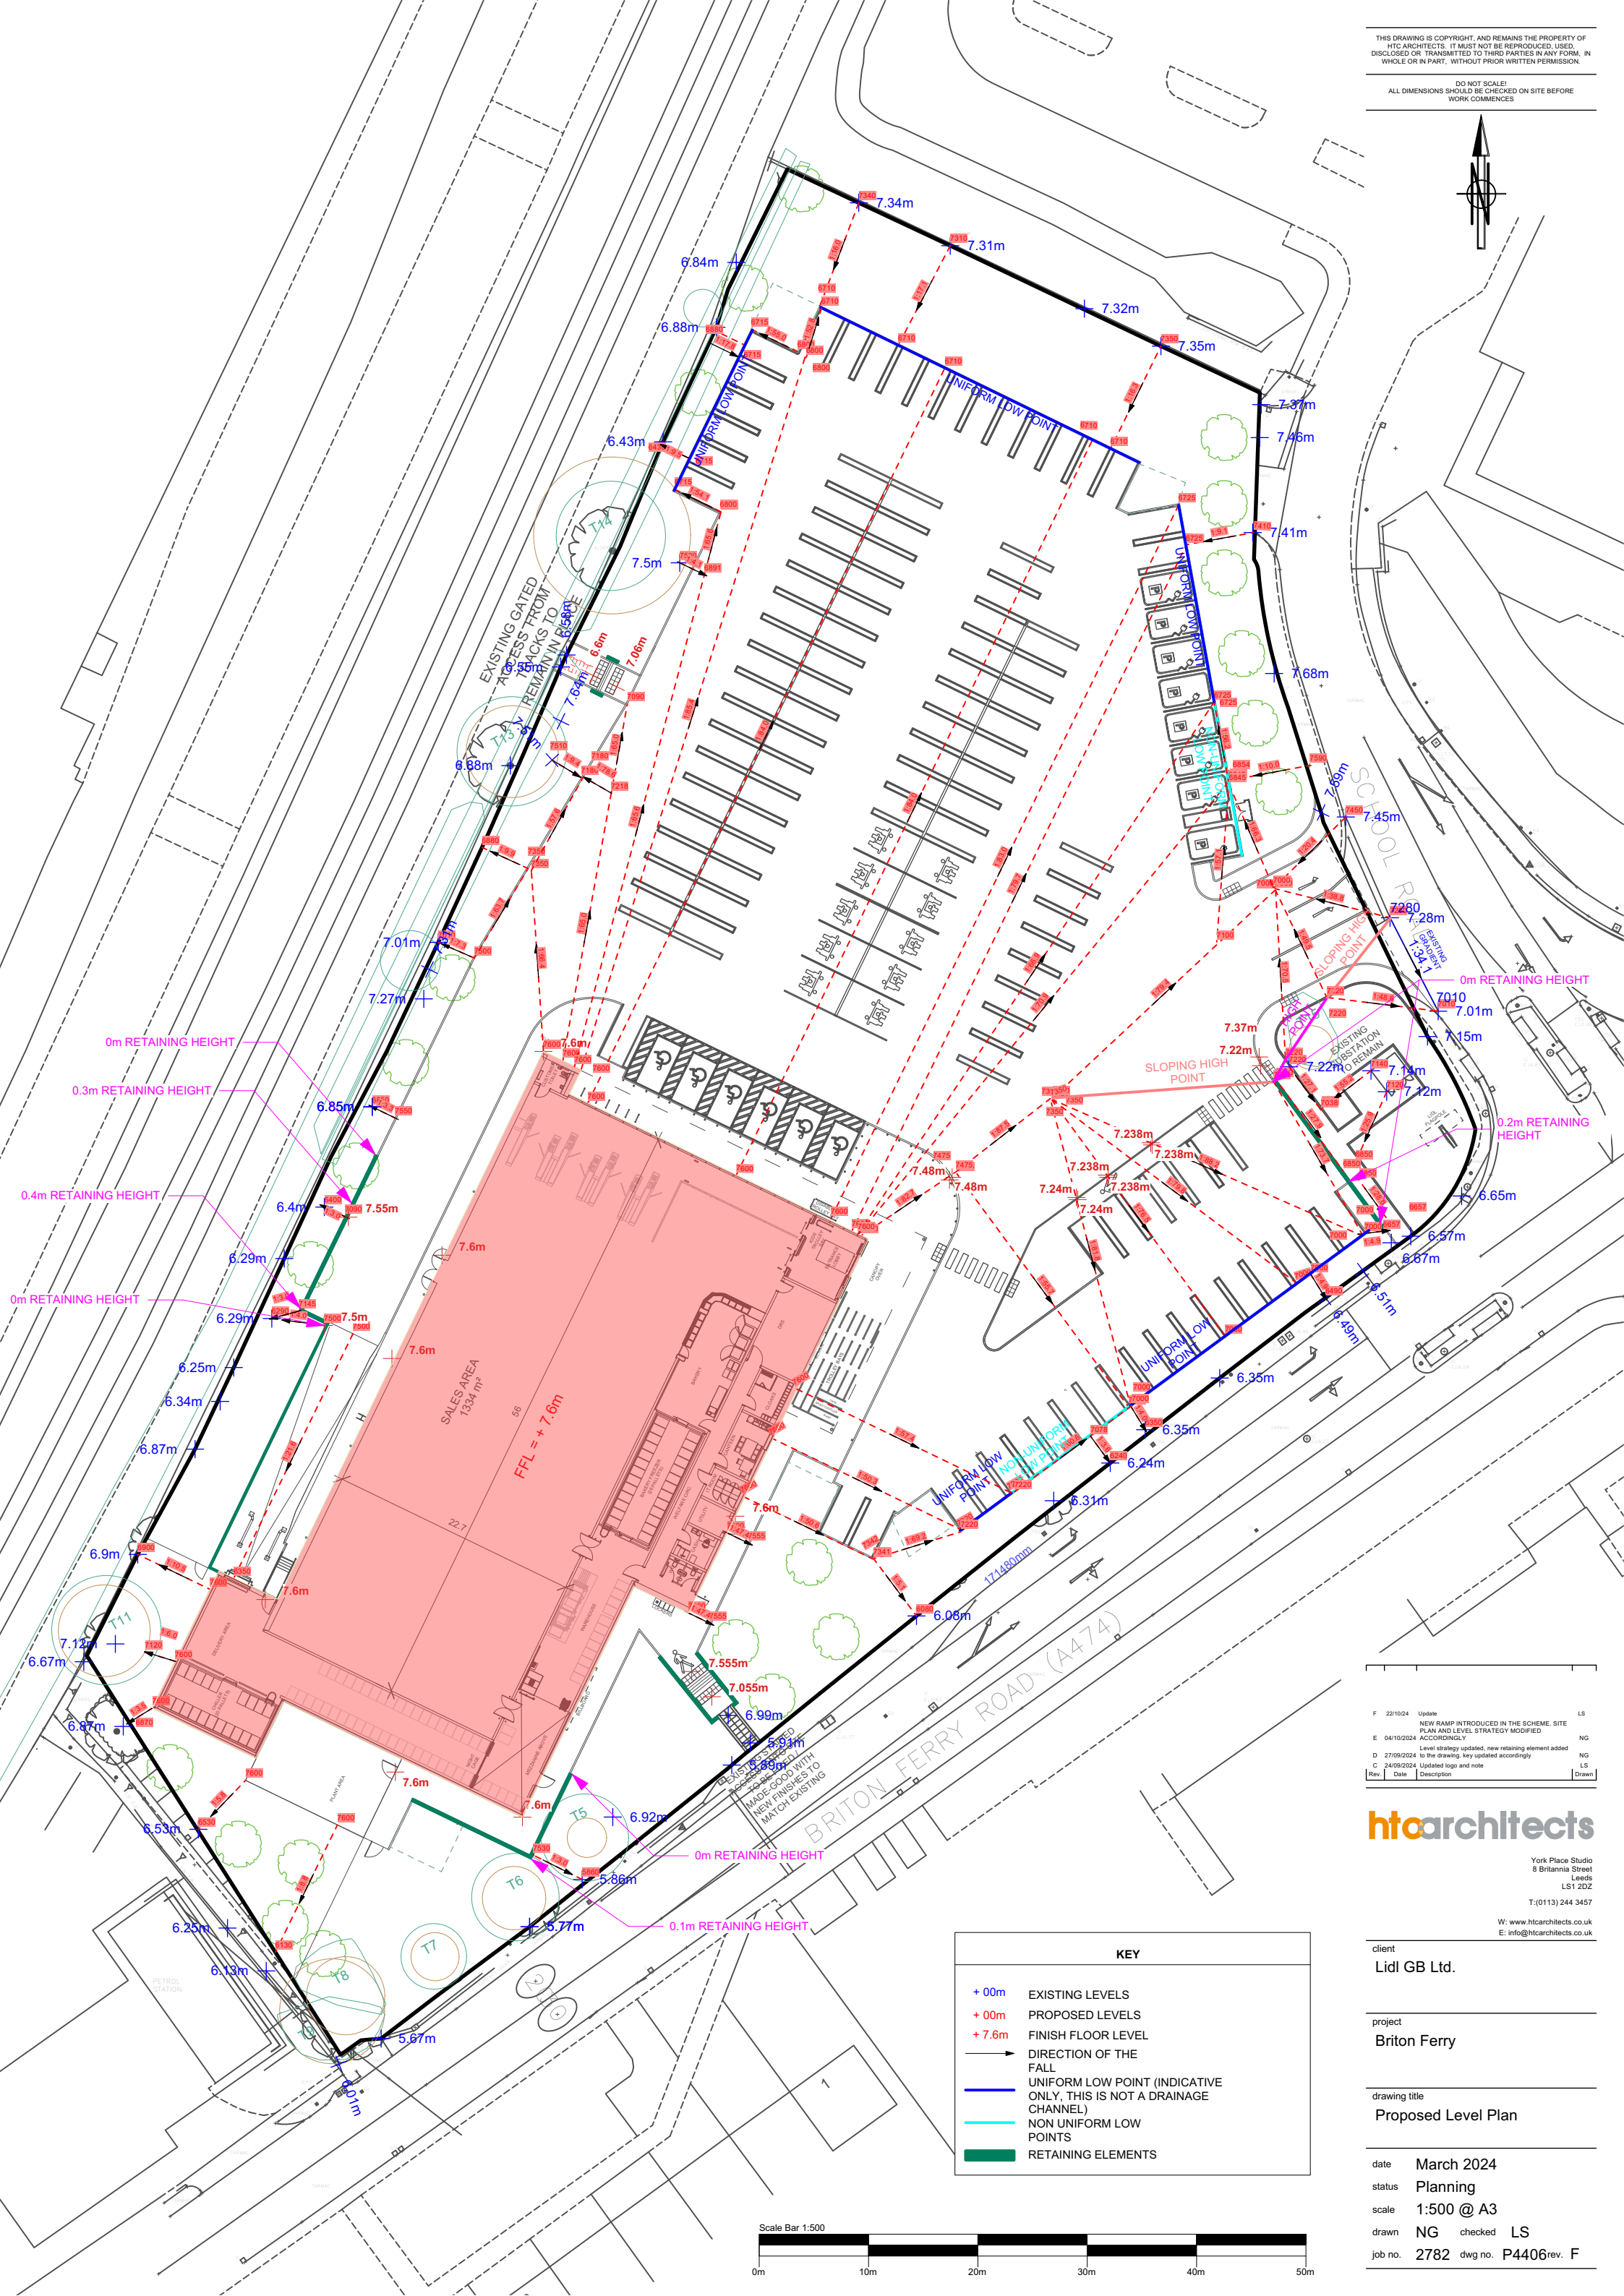

KEY

+ 00m	EXISTING LEVELS
+ 00m	PROPOSED LEVELS
+ 7.6m	FINISH FLOOR LEVEL
→	DIRECTION OF THE FALL
	UNIFORM LOW POINT (INDICATIVE ONLY, THIS IS NOT A DRAINAGE CHANNEL)
	NON UNIFORM LOW POINTS
	RETAINING ELEMENTS

Scale Bar 1:500

0m 10m 20m 30m 40m 50m

Rev.	Date	Description	Drawn
F	22/10/24	Update NEW RAMP INTRODUCED IN THE SCHEME. SITE PLAN AND LEVEL STRATEGY MODIFIED	LS
E	04/10/2024	ACCORDINGLY	NG
D	27/09/2024	Level strategy updated, new retaining element added to the drawing. key updated accordingly	NG
C	24/09/2024	Updated logo and note	LS

htcarchitects
York Place Studio
8 Britannia Street
Leeds
LS1 2DZ
T:(0113) 244 3457
W: www.htcarchitects.co.uk
E: info@htcarchitects.co.uk

client
Lidl GB Ltd.

project
Briton Ferry

drawing title
Proposed Level Plan

date	March 2024		
status	Planning		
scale	1:500 @ A3		
drawn	NG	checked	LS
job no.	2782	dwg no.	P4406 rev. F