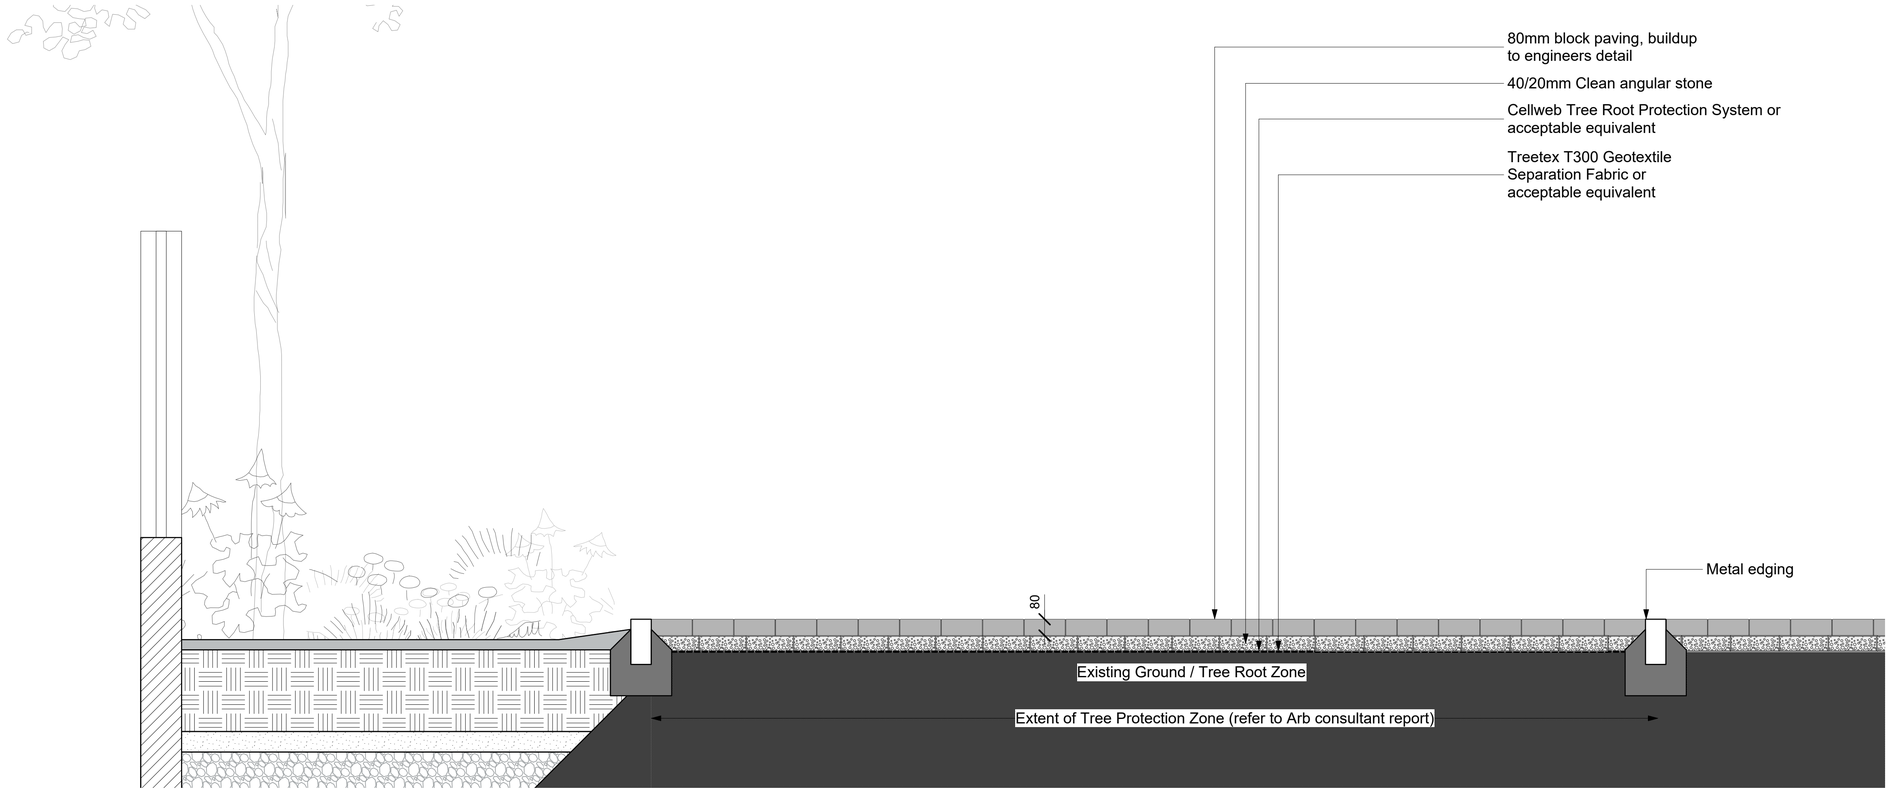

1 Cellweb detail with block paving surface
Scale: 1:15

0 0.5 1.0 1.5 m

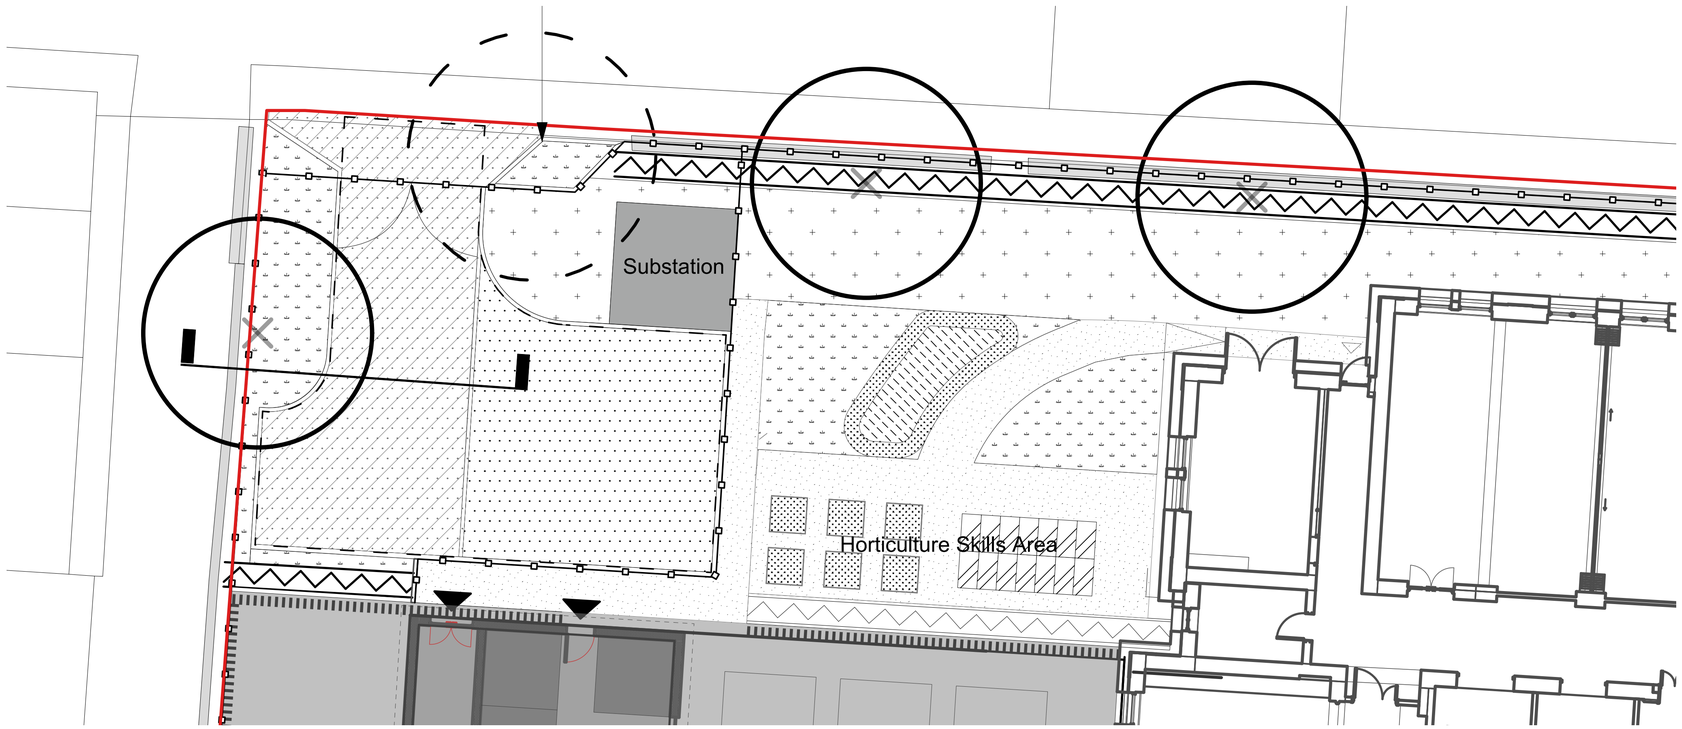

2 Site Plan
Scale: 1:100

0 5 10 m

N

NOTES:

NOT FOR SITE PURPOSES: This drawing is a general arrangement plan only and is not intended for site purposes.

SCALE: Do not scale from this drawing.

SETTING OUT: All setting out, levels, dimensions to be agreed on site. Do not use the information on this drawing without checking all dimensions on site. Any discrepancies between drawings, specifications and site works are to be reported to The Urbanists. Order of construction and setting out is to be agreed on site.

CHECK: This drawing must be the latest revision, read in conjunction with all other drawings, details, specifications and schedules. All dimensions are in millimetres unless otherwise stated. Where and contradiction or uncertainty arises between the drawings and/or the schedule of works, it is the contractor's responsibility to seek verification from The Urbanists before proceeding. No claims will be met by The Urbanists, where the contractor continues work in absence of such confirmation.

No.	Date	By	Revision Notes
P01	15/09/2025	WA	Stage 3 Issue

PROJECT STATUS:
S4 (SUITABLE FOR REVIEW & AUTHORISATION)

theurbanists

Client Tilbury Douglas / Neath Port Talbot Council

Project ELRS Port Talbot

Title Cellweb Construction Detail

Project ID	Organiser	Volume	Level	Type	Role	Dwg	Suit.	Rev.	Status
100654	URB	XX	XX	D	L	0503	S4	P01	DRAFT

Drawn WA Date 15/09/2025 Checked MJ Scale Various@A1

The Urbanists (Cardiff) - Westgate House - 11 Womanby Street - CF10 1BR
The Urbanists (Bristol) - Generator Building - Finzels Reach - BS1 6BX
T: 029 2023 6133 E: info@theurbanists.net W: www.theurbanists.net
© This drawing is copyright and may not be reproduced in whole or part without written authority.