Cardiff Studio
The Maltings
East Tyndall Street
Cardiff
CF24 5EA

Cowbridge Studio
Bron Y Glen
St Hilary
Cowbridge
CF71 7DP

© Jon James Studio Architecture ltd.

Figured dimensions only are to be taken from this drawing. All dimensions are to be checked on site before any work is put in hand.

N

KEY

- Application Boundary (Approx 0.4Ha)
- Proposed Building
- Refurbished Building
- External Wall Line
- Roof Slope
- SVP Soil Vent Pipe
- RWP Rainwater Pipe
- CH Chimney Stack
- RL Roof Light
- FH Fire Hydrant
- SP Sprinkler Pump

NOTES:

- For boundary treatment details refer to landscape site plan.
- 18 No. Vehicle parking spaces numbered on drawing, including 2 accessible bays and EV charging provision.

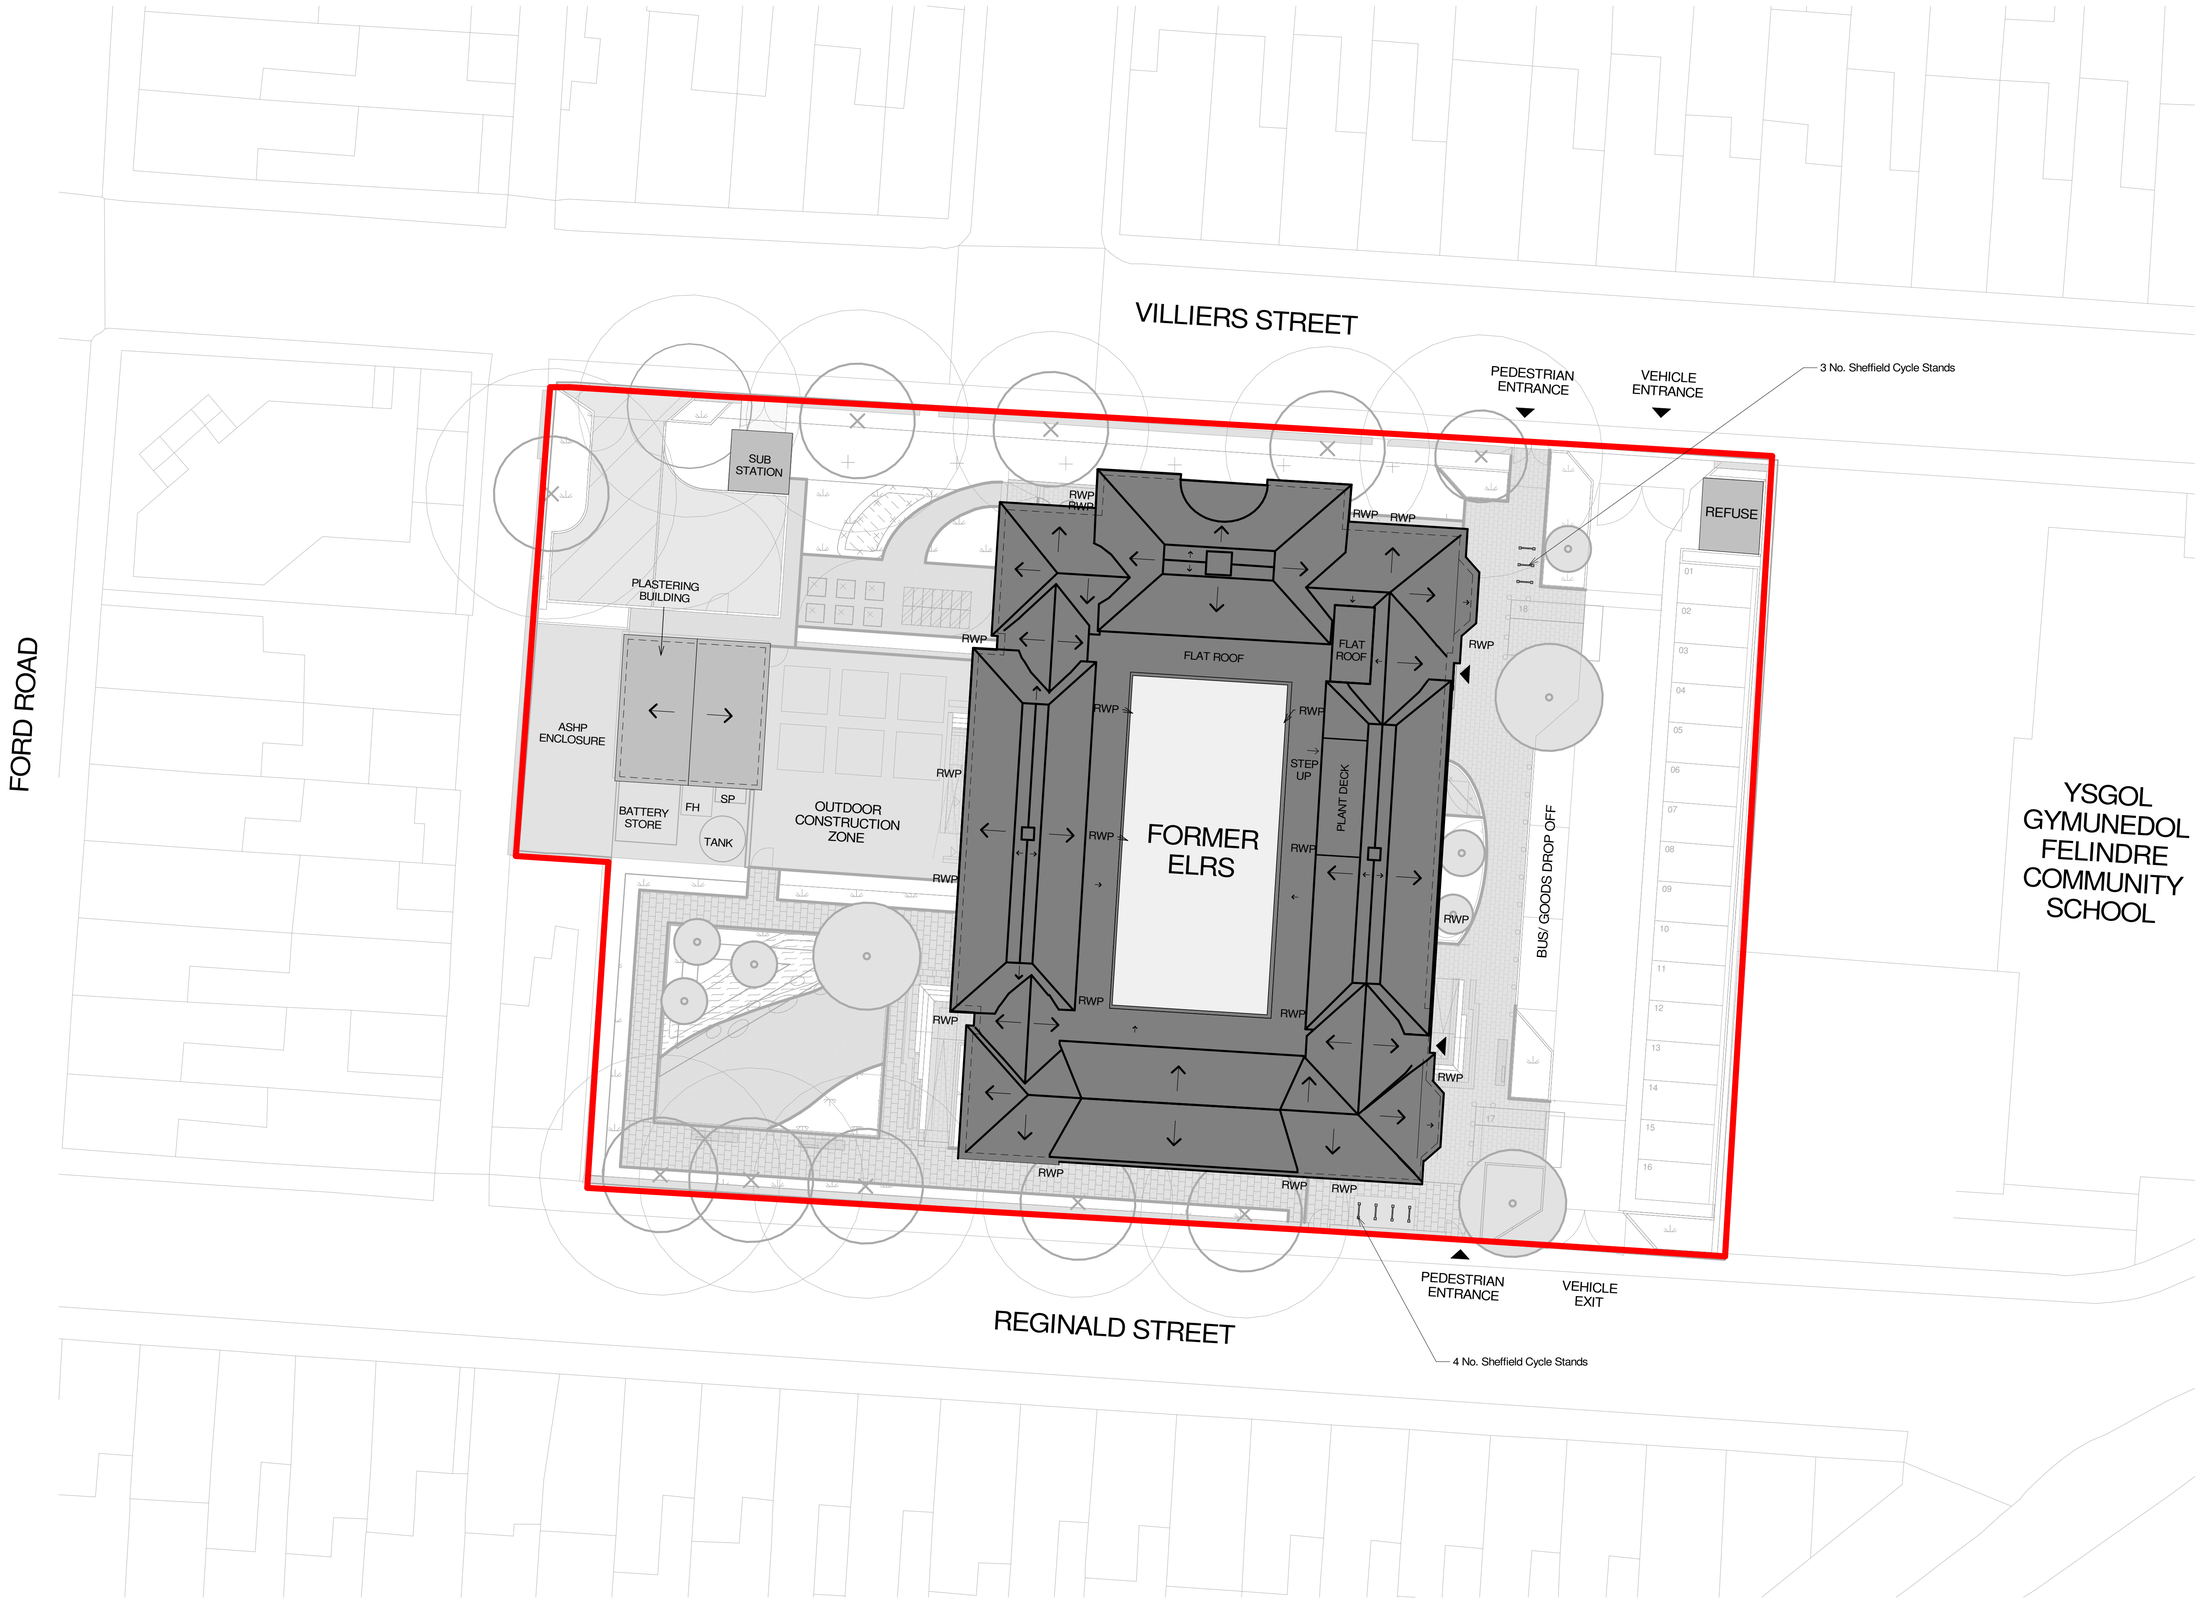

Proposed Block Plan

1 : 200

metres 4 8 12 16 20

1 : 200

Rev	Description	Drn	Date	Chkd
P03	Site Plan Layout Updated	LV	05.01.26	CO
P02	Cycle Stands Highlighted	CO	14.11.25	PS
P01	First Issue for Feasibility Updates	CO	31.10.25	PS

Approved: Issued by/on: Checked: Date: Drawn:

Jon James studio ARCHITECTURE

Client
Tilbury Douglas Construction Ltd.

Job Title
Education Library & Resource Centre

Drawing Title
Proposed Block Plan

Scale
1 : 200 @A1

Job No. 100654 | Drawing No. 0100

BIM Level 2 File Name
100654-JJA-00-ZZ-D-A-0100

Work Stage RIBA Stage 3 | Status S4 | Rev P03