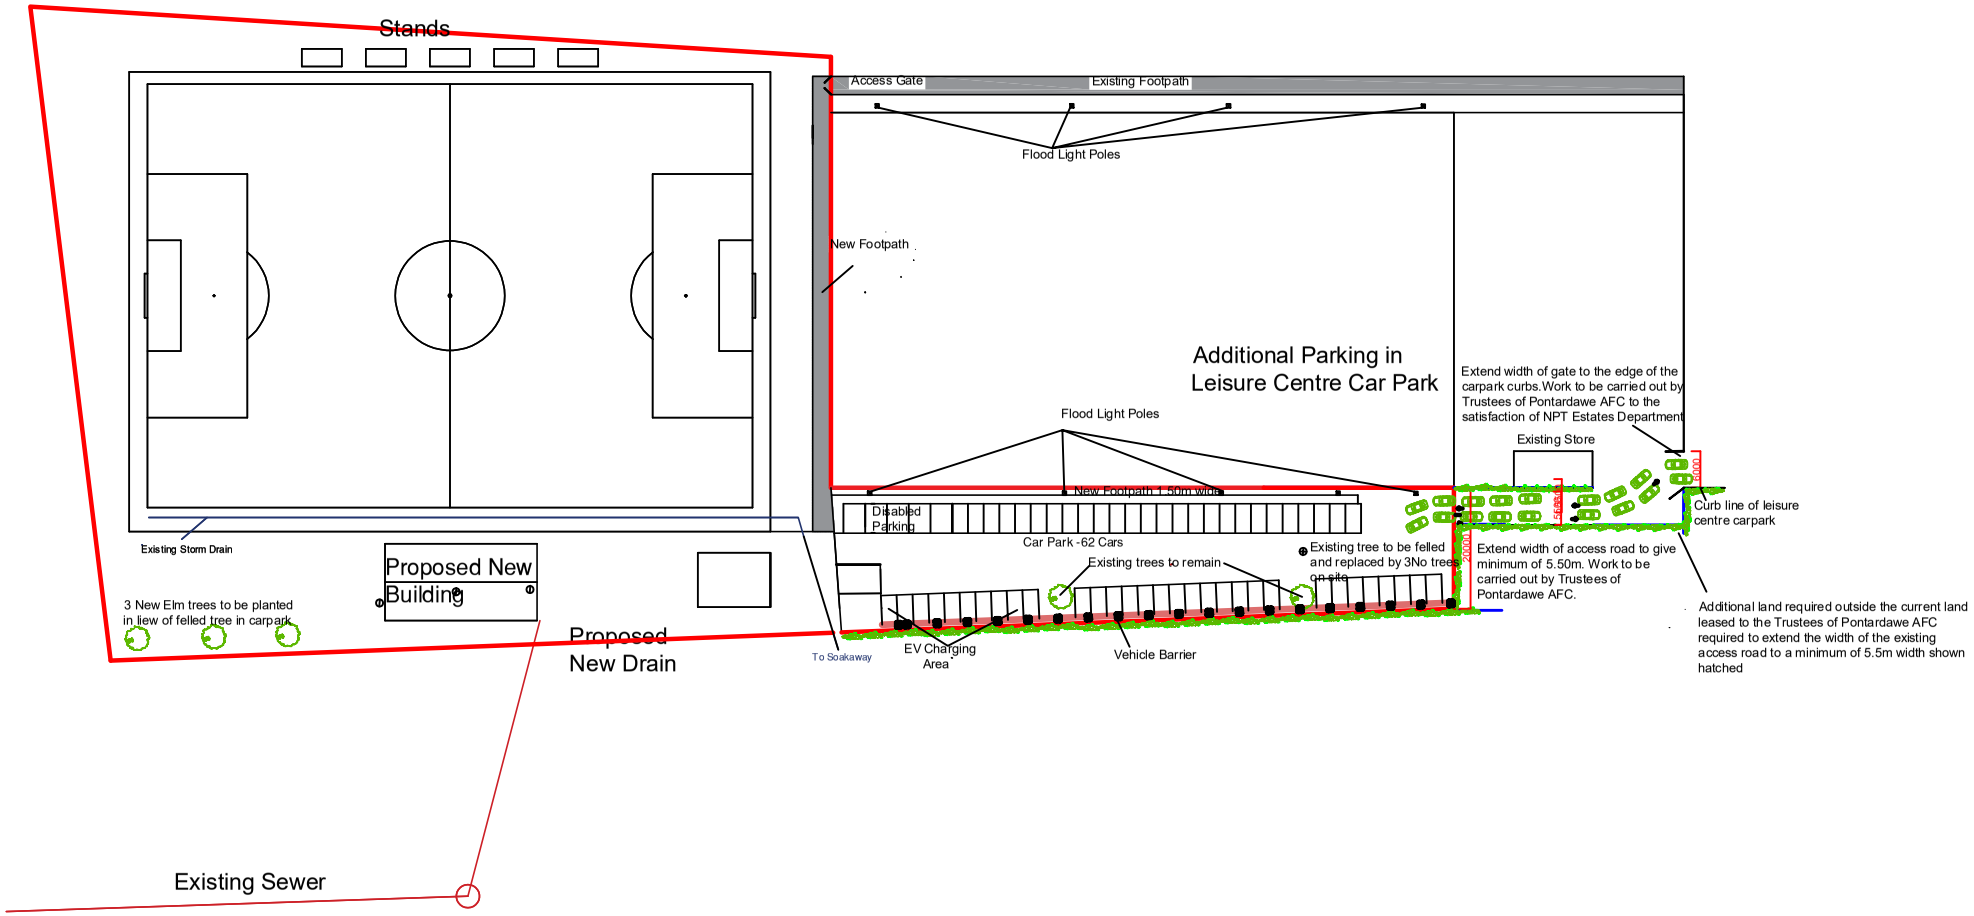

Site Address PROPOSED NEW CHANGING ROOMS AND CLUBHOUSE FOR PONTARDAWE AFC.	**Title.** PROPOSED SITE PLAN SHOWING CAR PARKING	**Notes** Dimensions are in millimetres unless otherwise stated.	**Date**	**Scale** 1 : 1250 ON A4
			Drawn By DD	**Checked by**
			Drawing No PontyAFC/Carpark A	**Rev.** 23/02/26 — **Date** Reduce floor area of clubhouse