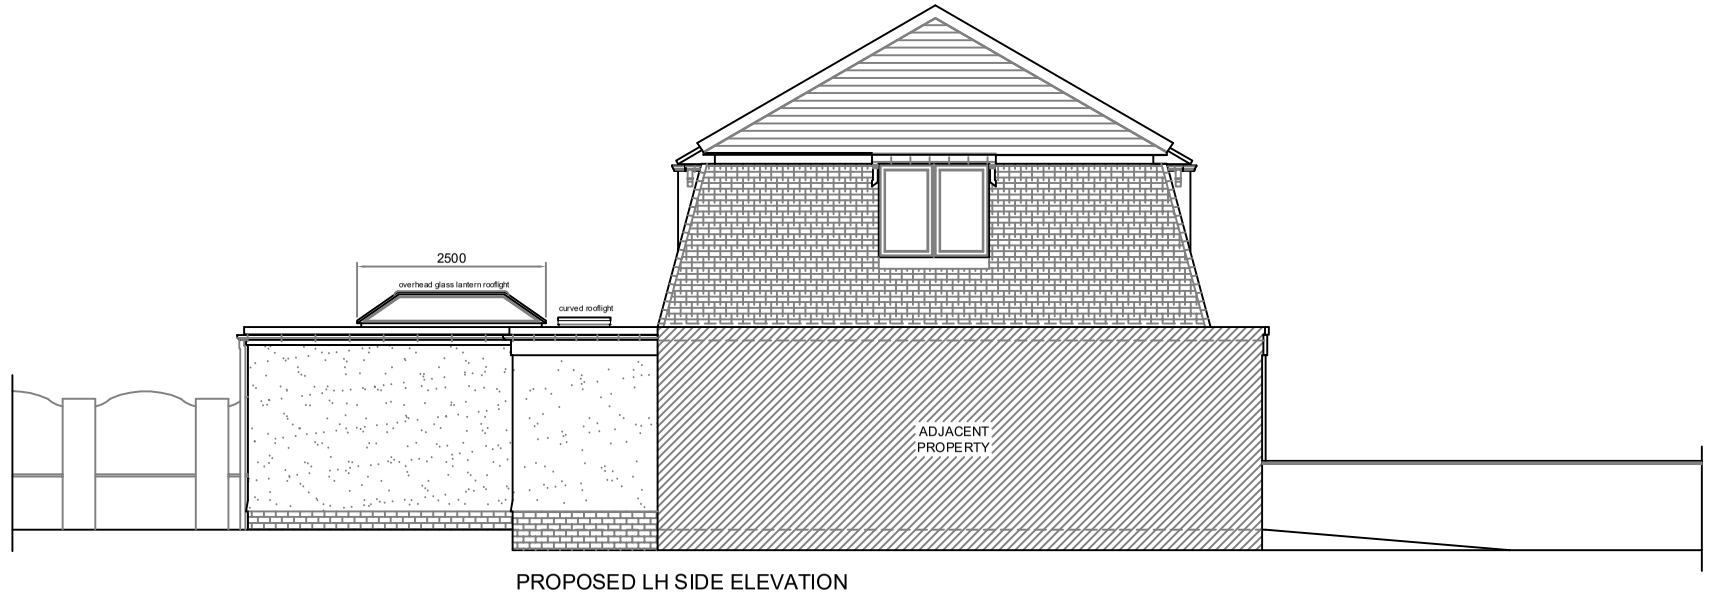


PROPOSED LH SIDE ELEVATION


FINISH NOTES:

General (Proposed) -


- External Wall Finish - White Textured Render (to match existing lower level) with Brick base (to match existing wall finish)
- Doors - Dark Grey anodised aluminium (to match ex.)
- Windows - Dark Grey uPVC (to match ex. finish to rear windows)
- Lanterns & Rooflights - Dark Grey finish
- Roof - EPDM Rubber finish
- Fascia - Black uPVC
- Soffit - Black uPVC
- Rainwater - Black uPVC

Boundaries -

- Front - No change to existing
- Rear Sides - Existing Fences & Block Walls
- Rear - Existing Block Walls & General Landscaping

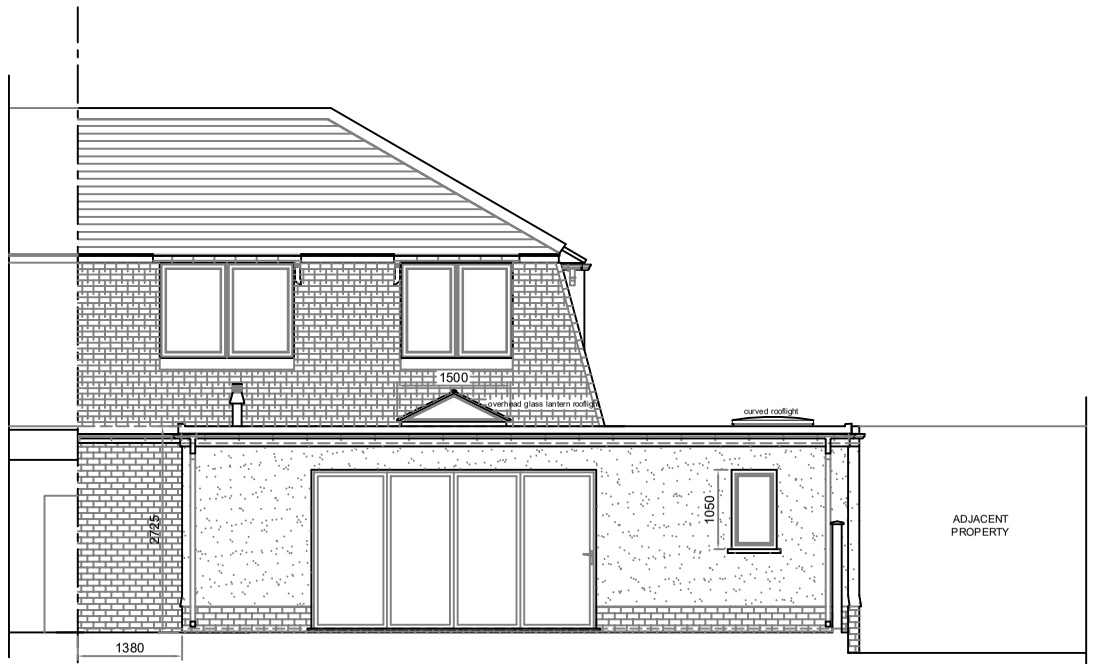

PROPOSED REAR ELEVATION

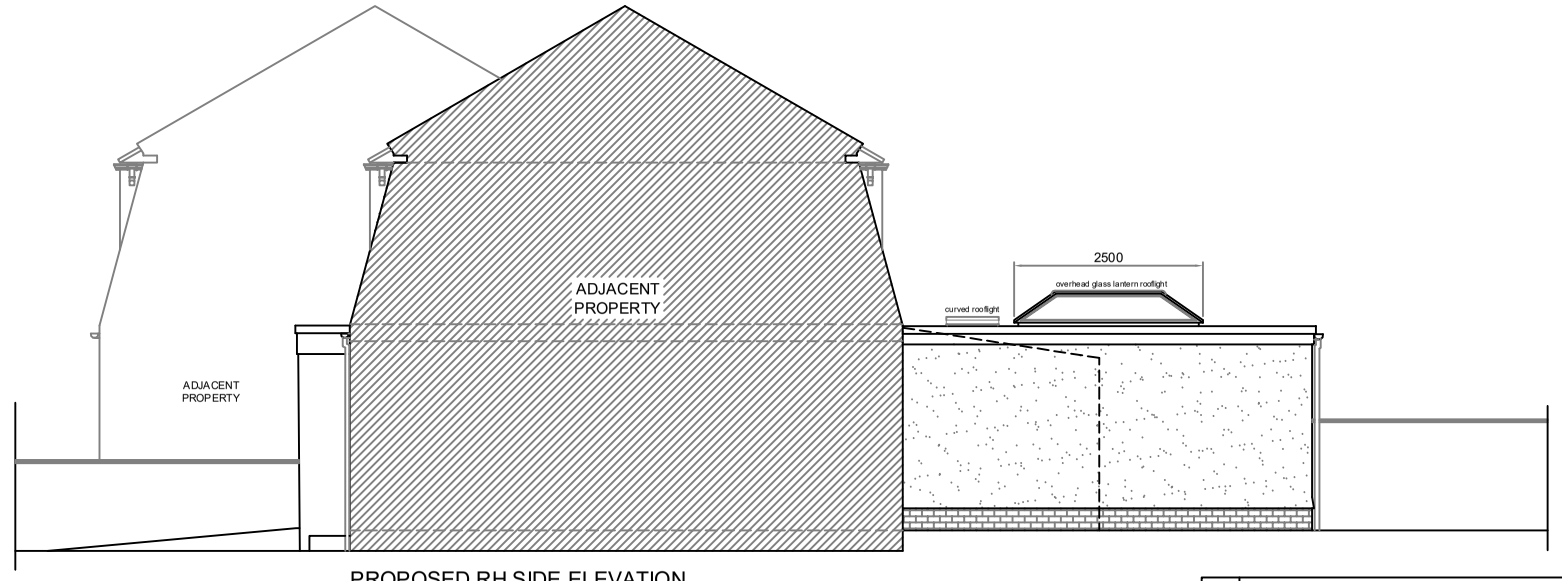

PROPOSED RH SIDE ELEVATION

Rev	Description	Date
B	Plans amended as advised.	16/03/26
A	Plans amended as advised.	11/03/26

07800 789453
01639 282789
caroline@seagreydesign.co.uk
www.seagreydesign.com
design for: extensions / house renovations / conversions

SEAGREY

Site

RAFAL & ALEX NALIKOWSKI
101 LINGFIELD AVENUE
PORT TALBOT SA12 6PX

Dwg Title

PROPOSED BUILDING
ELEVATIONS
GENERAL ARRANGEMENT

Drawn By:	Date:
CLG	04/03/2026
Scale: 1:100 @ A3L	Dwg No: 25-490P/108

REV A B