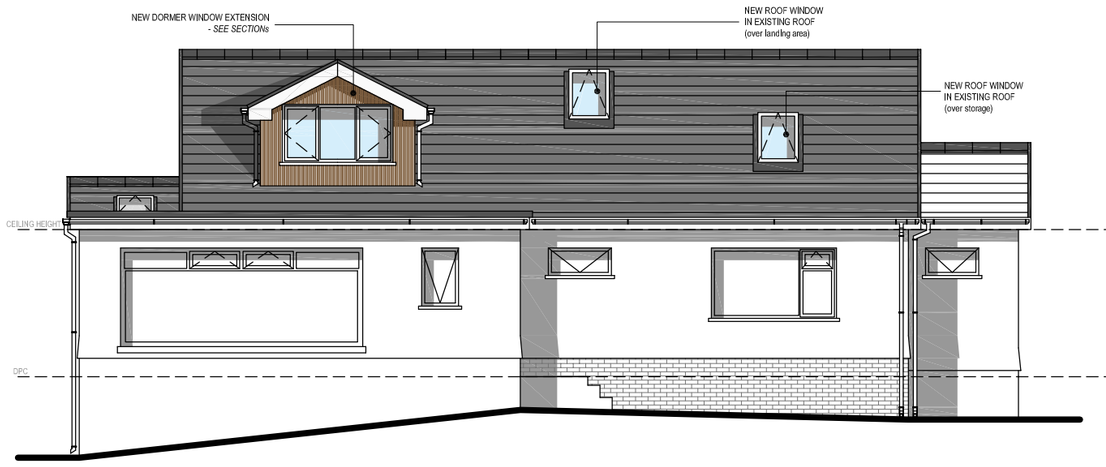

PROPOSED FRONT ELEVATION
Scale 1:100

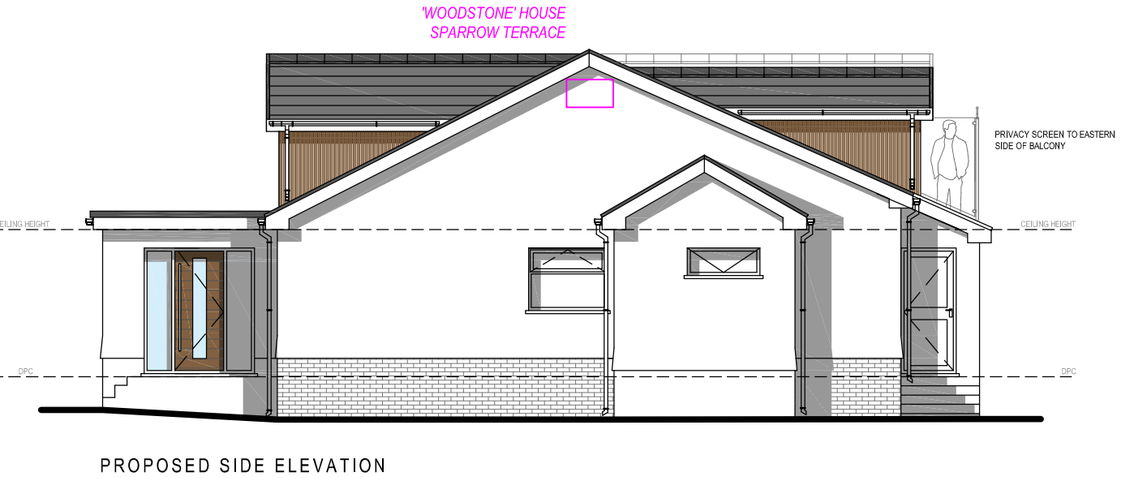

PROPOSED SIDE ELEVATION
Scale 1:100

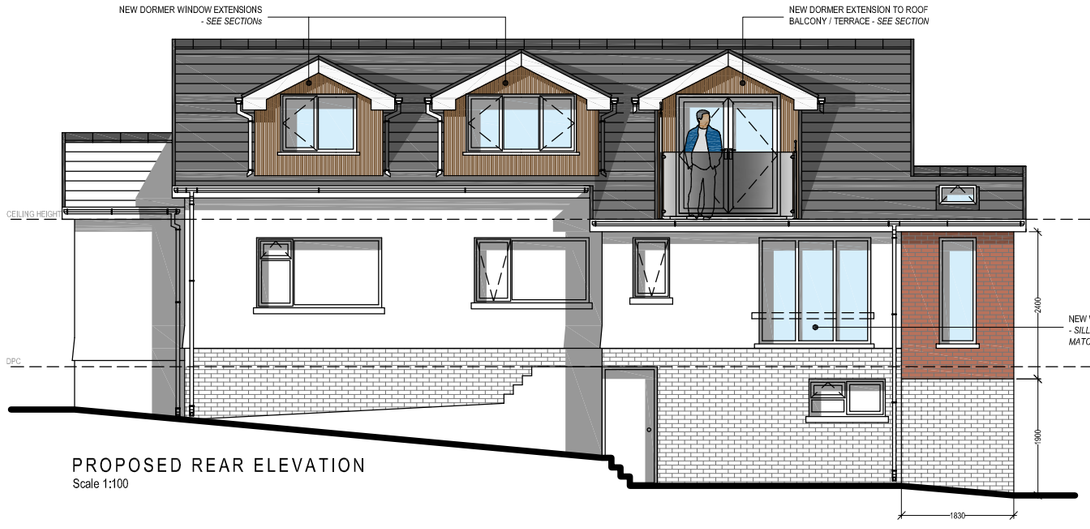

PROPOSED REAR ELEVATION
Scale 1:100

PROPOSED SIDE ELEVATION
Scale 1:100

Client:

Mr. Jaz Baines
Bron y Glyn
Bryneuadd
Lower Brynamman
SA18 1TS

Project Title:

PROPOSED REDEVELOPMENT - REPLACEMENT WINDOWS AND DOORS, RECONSTRUCTION OF CONSERVATORY, LOFT CONVERSION AND INTERNAL STRUCTURAL CHANGES

General Notes:

1. Do not scale from this drawing, take figured dimensions only.
2. Dimensions are in millimeters unless otherwise stated.

Drawing Issue:

PLANNING

Drawing Title:

PROPOSED ELEVATIONS

Drawing No:	CPD-005	Revision:	A
Date:	26-02-2026	Revised:	08-04-2026
Scale(s):	1:100	Paper Size:	**A2**

Cwm Planning & Design Ltd.
(Civil, Structural & Architectural)