
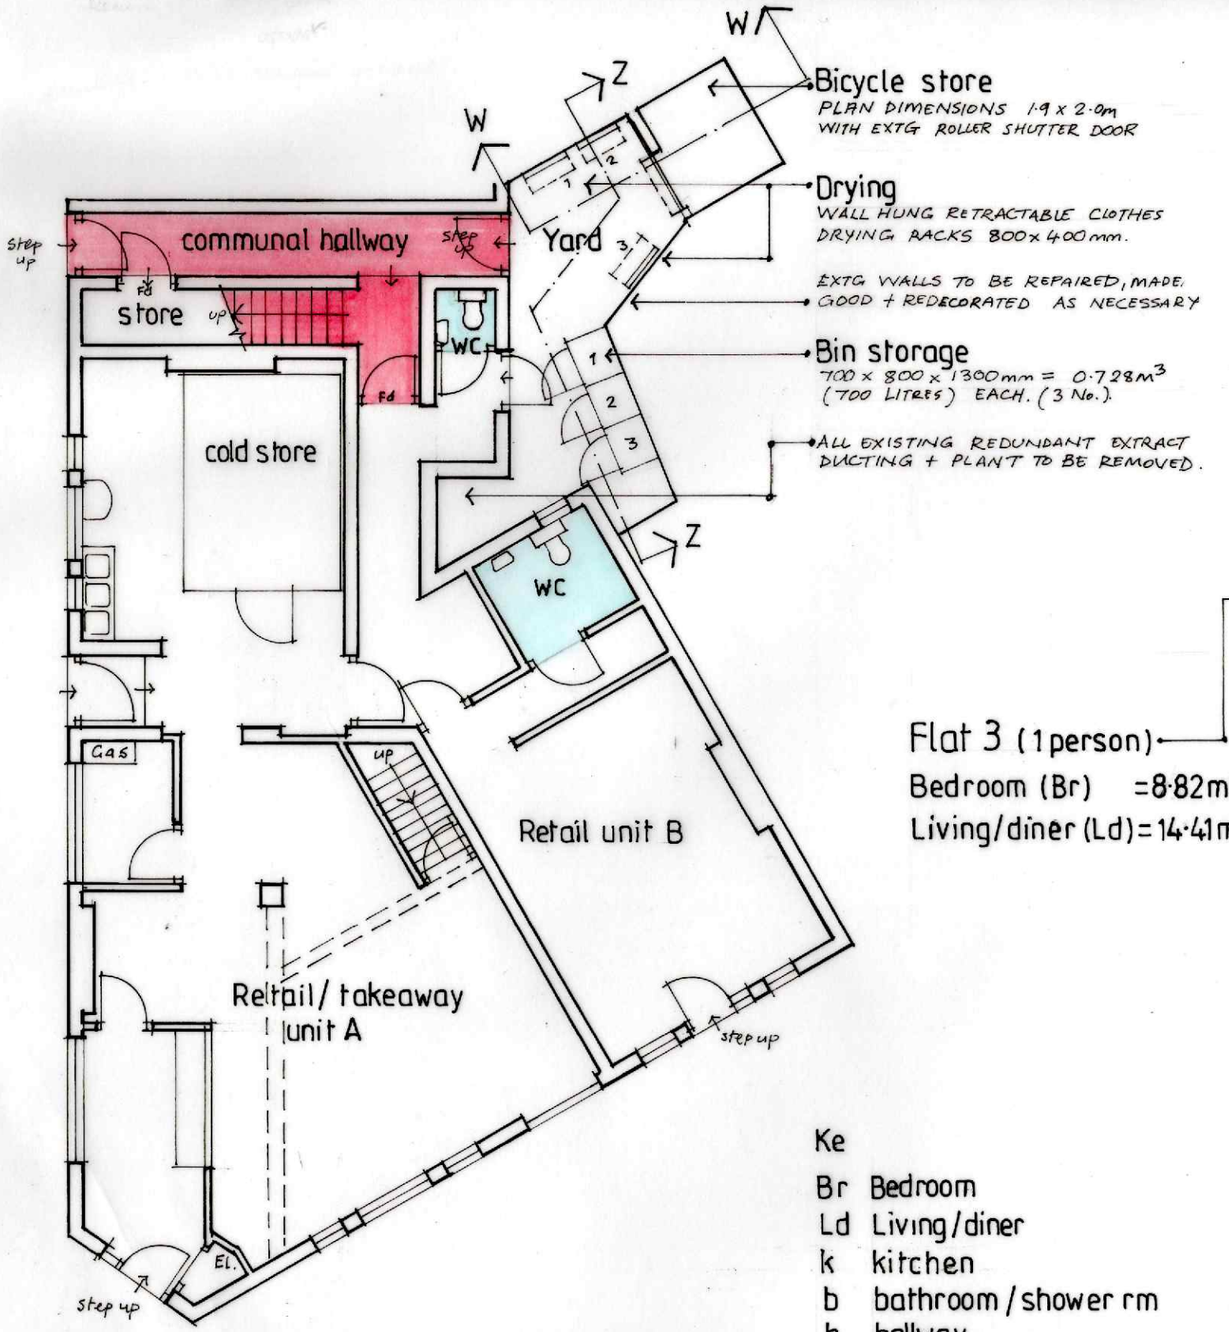


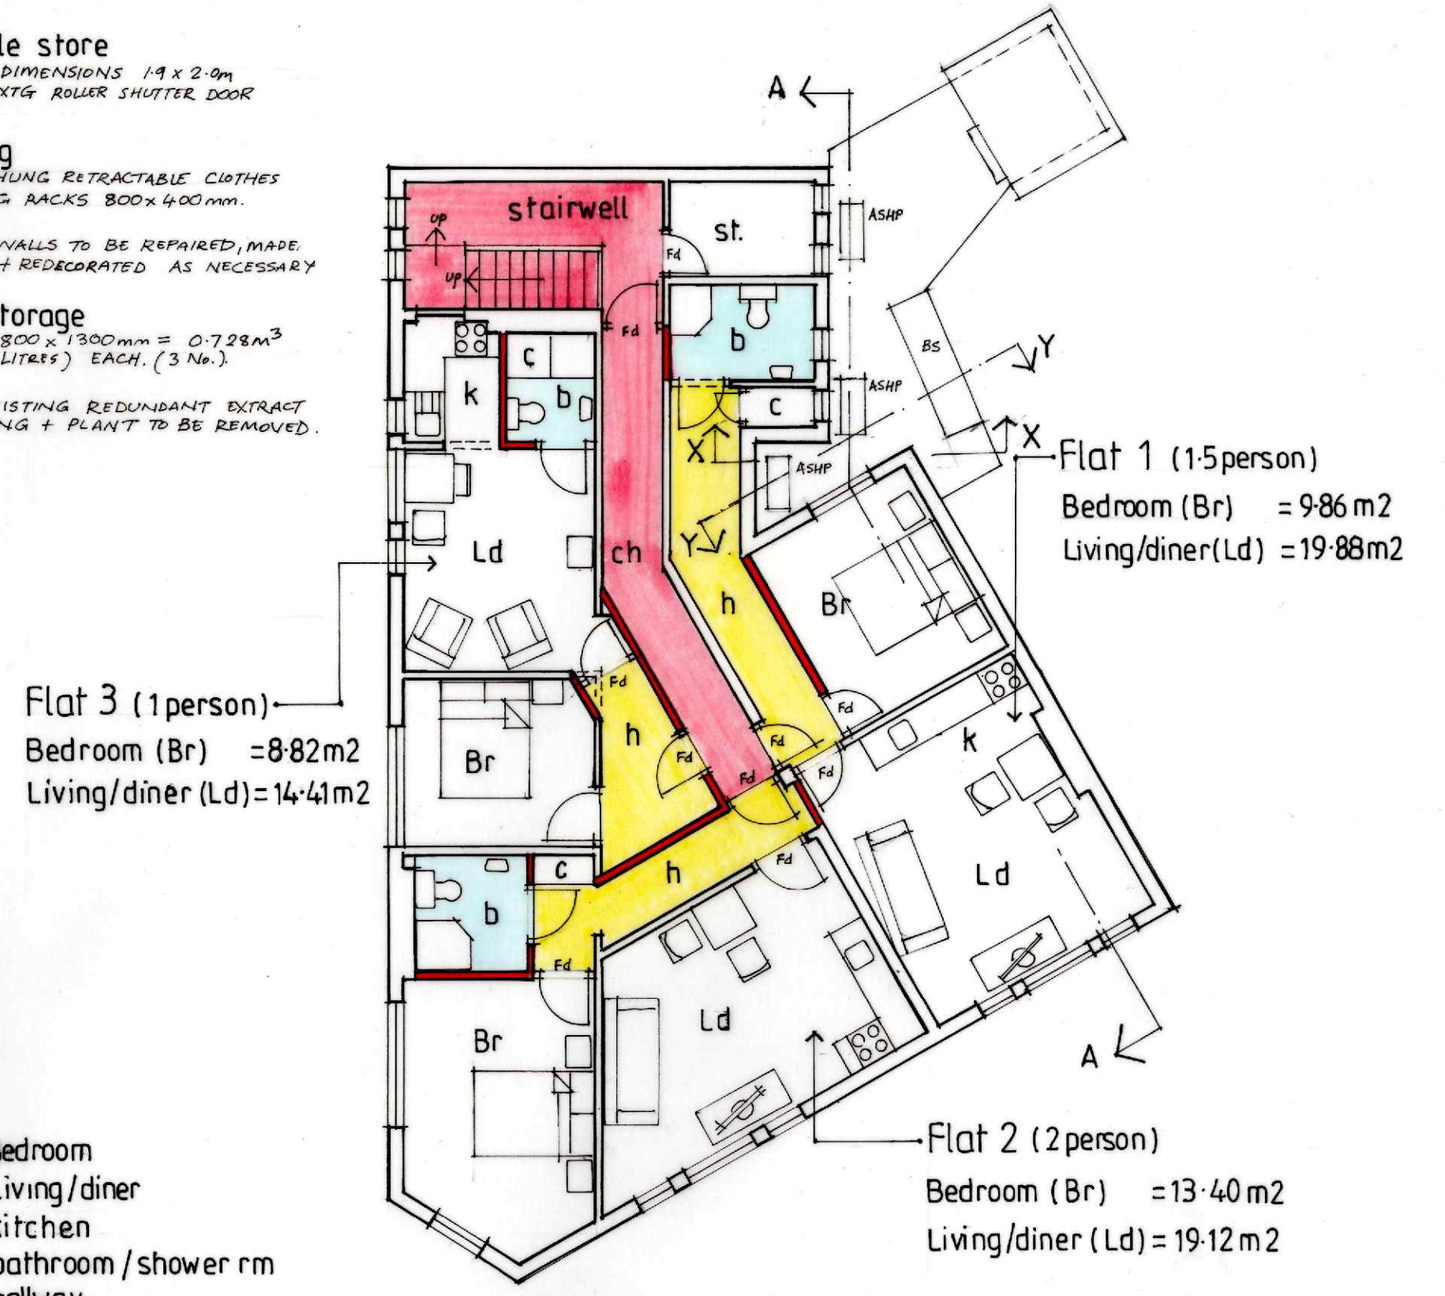

Proposed Ground Floor Plan

Ke

Br Bedroom
Ld Living/diner
k kitchen
b bathroom / shower rm
h hallway
ch communal hallway
c cupboard

Proposed First Floor Plan


Proposed Alterations to 104, Windsor Rd., Neath, SA11 1NR.

Drg. title : Proposed Floor Plans

scale 1:50 at A3 date: March 2026

Rev. A. 21/4/2026
PROPOSED ASHP's & SECTION
MARKS ADDED TO PLANS.


drg. no. AR 02 (A)

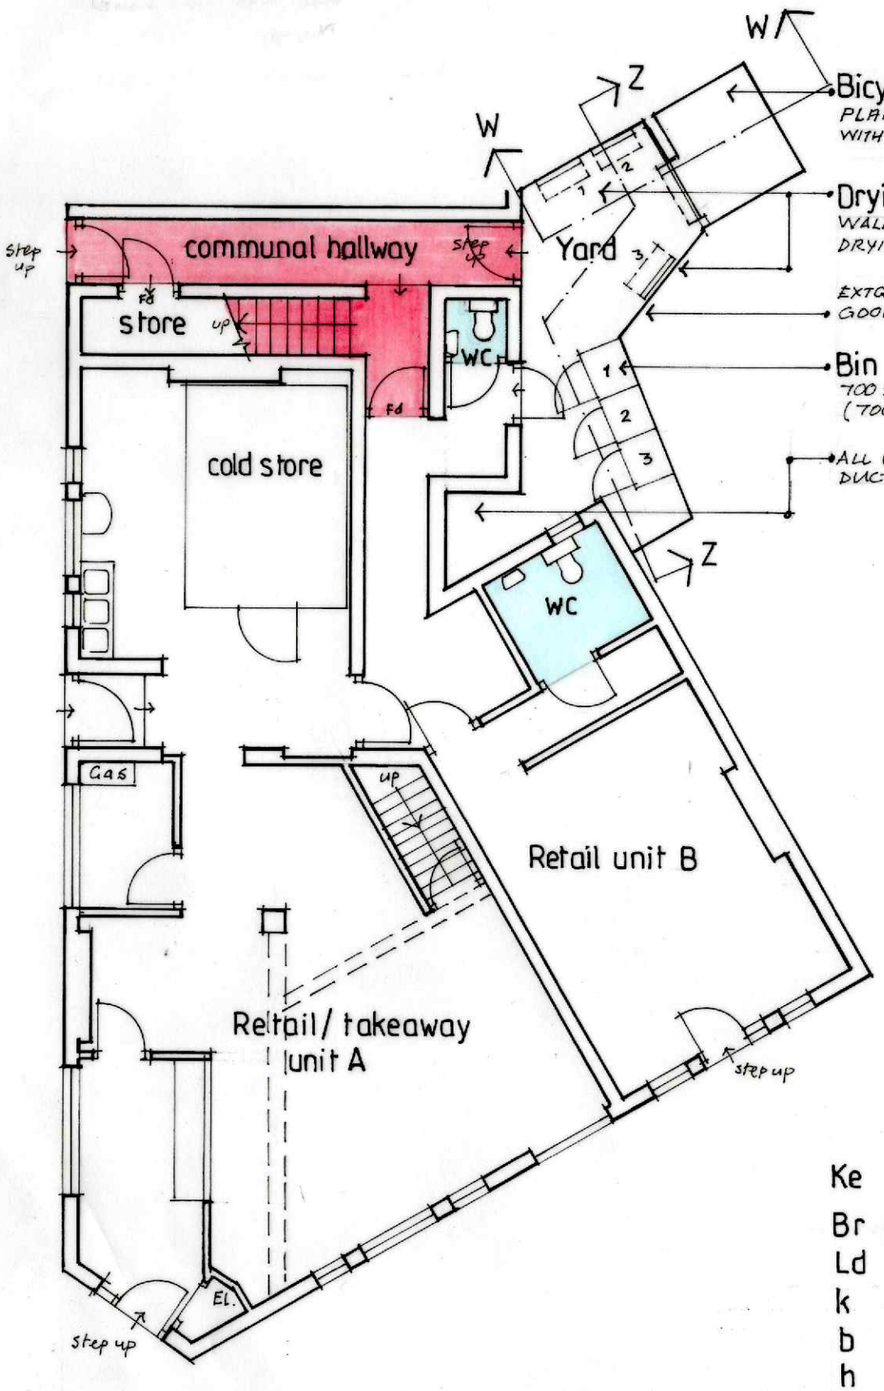

Proposed Ground Floor Plan

Ke

Br Bedroom
Ld Living/diner
k kitchen
b bathroom / shower rm
h hallway
ch communal hallway
c cupboard

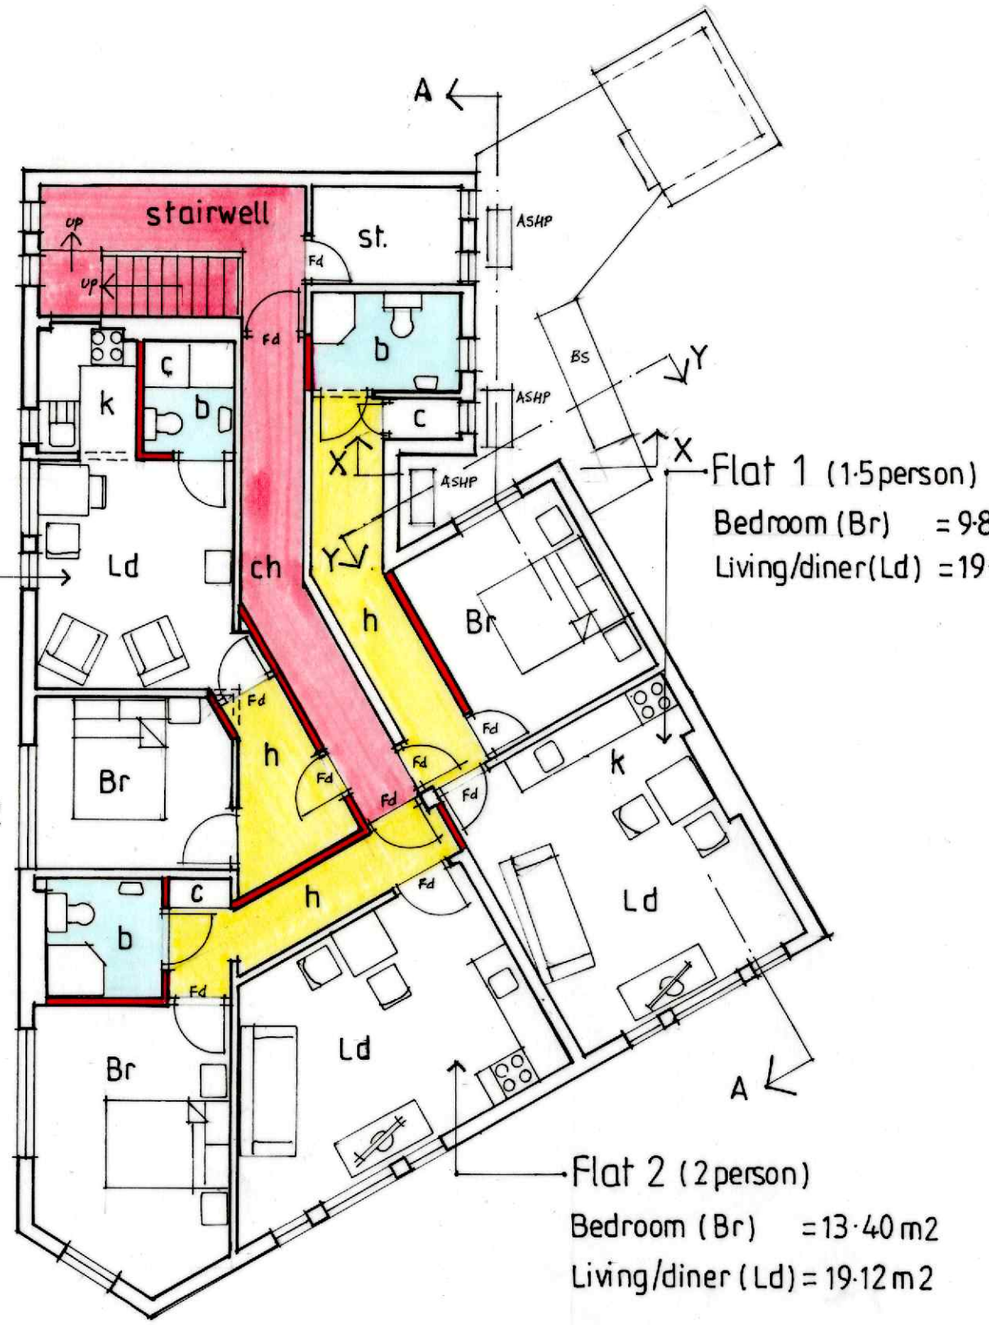

Proposed First Floor Plan

Proposed Alterations to 104, Windsor Rd., Neath, SA11 1NR.

Drg. title : Proposed Floor Plans

scale 1:50 at A3 date: March 2026

Rev. A. 21/4/2026
PROPOSED ASHP's & SECTION
MARKS ADDED TO PLANS.

drg. no. AR 02 (A)