A1 DRAWING SHEET

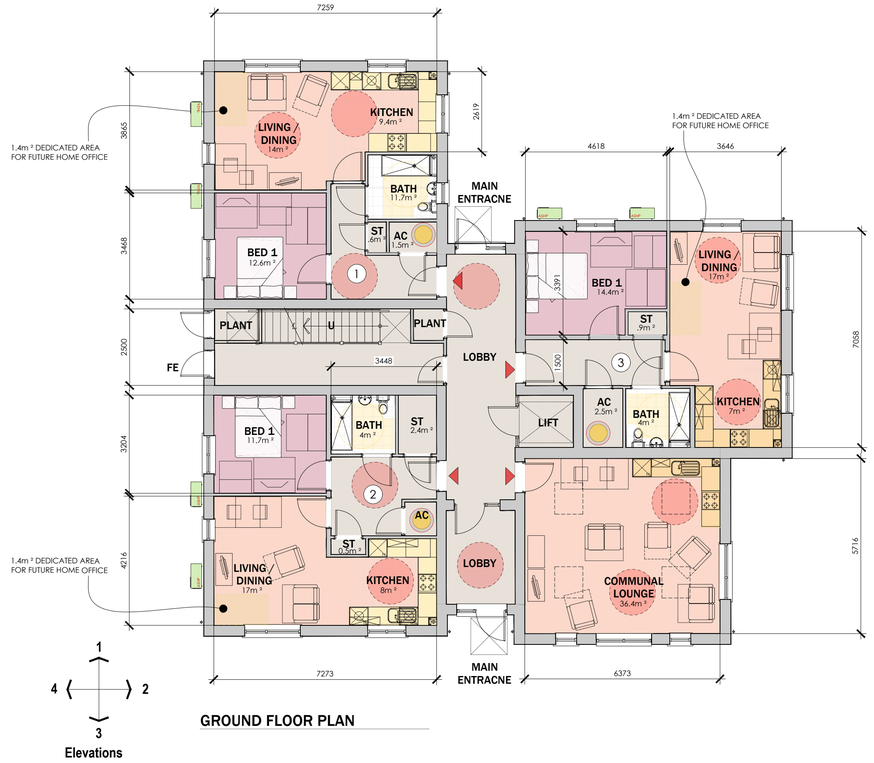

GROUND FLOOR PLAN

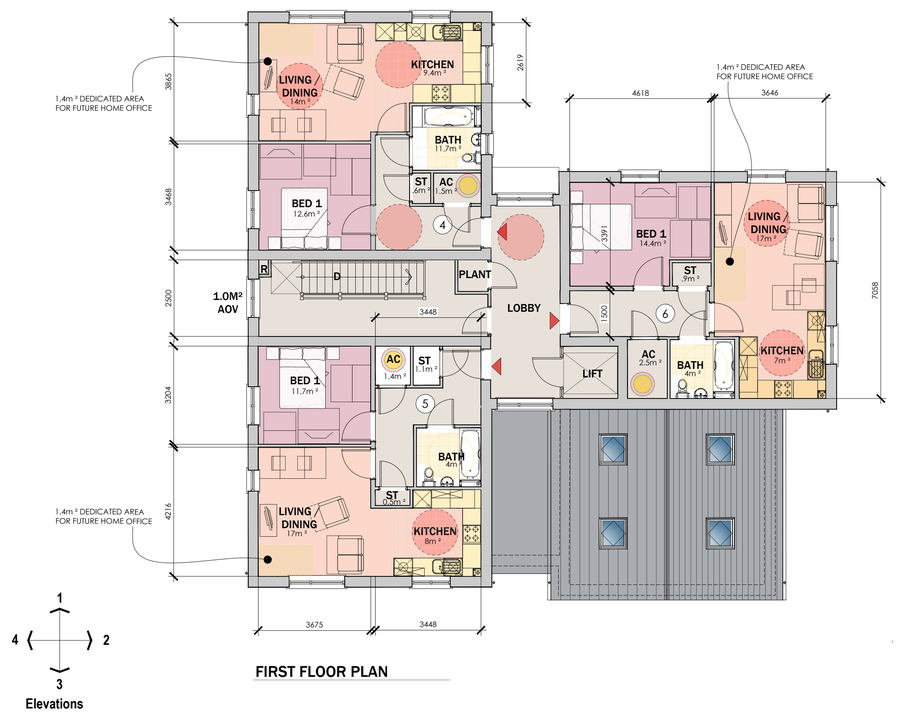

FIRST FLOOR PLAN

SCHEDULE OF ACCOMMODATION AREAS			
	PLOT No.	TYPE	GIA M²
GROUND FLOOR	1	2P 1B FLAT	53M²
	2	2P 1B FLAT	54M²
	3	2P 1B FLAT	55M²
1st FLOOR	4	2P 1B FLAT	53M²
	5	2P 1B FLAT	54M²
	6	2P 1B FLAT	55M²

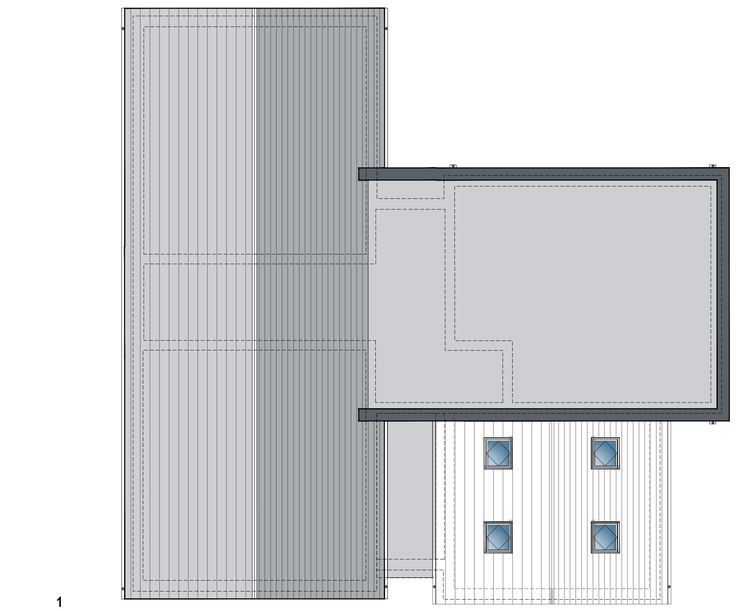

ROOF PLAN

PROPOSED FLOOR PLANS + ELEVATIONS
PLOTS 1 - 6

0 1000 2000 3000 4000 5000 mm
SCALE 1:100

Do not scale from this drawing.
The contractor is to check all dimensions & report all errors and omissions to LeTrucco Design.

This drawing is copyright. It must not be copied, used or disclosed to third parties without prior permission of LeTrucco Design.

Revisions
REV A JUNE 25 PLANS UPDATED FOLLOWING CLIENTS COMMENTS
REV B JUNE 25 MINOR UPDATES AND ROOM AREAS ADDED
REV C NOV 25 DOOR REPLACED WITH WINDOW TO COMMUNAL LOUNGE
REV. D FEB 26 PLANS AND ELEVATIONS REVISED TO SUIT PLANNERS COMMENTS
REV. E JUNE 26 MINOR UPDATES TO WINDOWS AMONGST PLANS AND ELEVATIONS TO SUIT PLANNERS COMMENTS.

Drawing Purpose
PLANNING

Client	C J Construction	**Drawing No**	LT2504.04.100
Job Title	Rhodes Avenue, Port Talbot	**Drawing Title**	Proposed Plans - PLOTS 1 - 6
Scale	1:100@A1	**Revision**	E
Date	May 25	**Checked**	KML

IN PARTNERSHIP WITH
CJ Construction

LeTruccodesign
ARCHITECTURE
Suite 7, 35 Stow Park Circle
Newport, NP20 4HF
Tel: 07710390800 / 07710390801
info@letruccodesign.co.uk
www.letruccodesign.co.uk