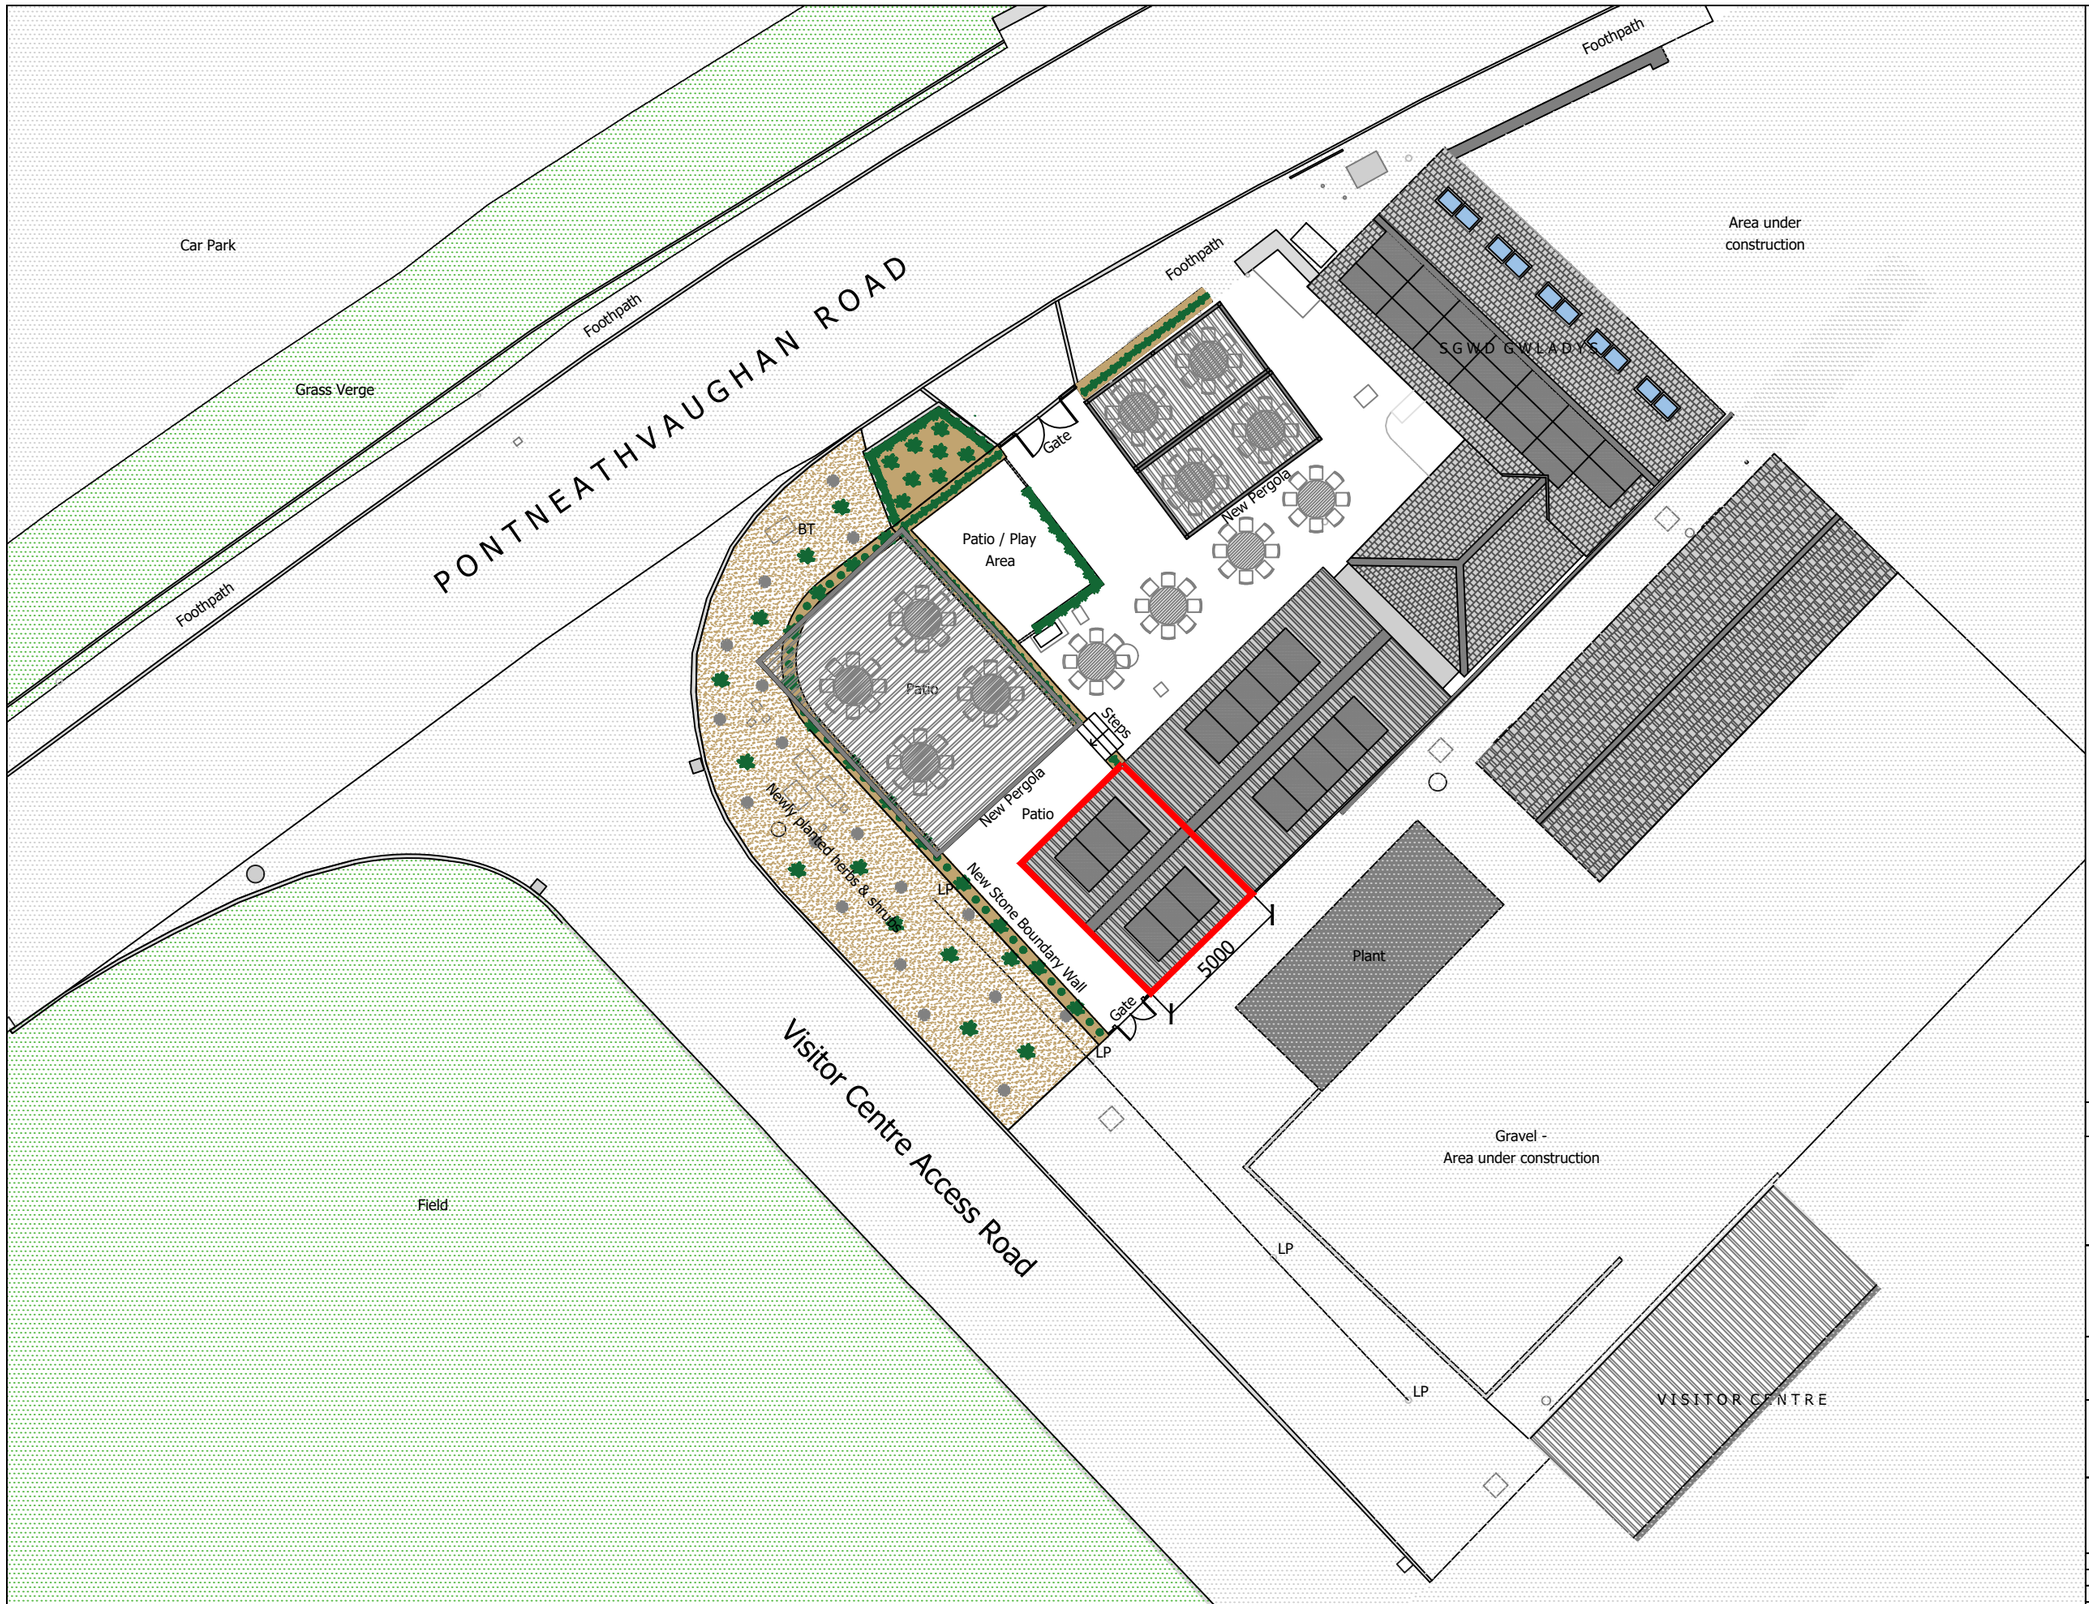

Copyright Dunraven Design Studio Ltd

- Do not scale this drawing.
- Measurements to be taken on-site.
- Drainage routes are all unchecked and unknown. These must be identified by the contractor prior to start of work. All new connections connected accordingly subject to building a troller approval.
- All services must be identified by contractor prior to start of works .

Rev	Date	Comments

Dunraven Design Studio Ltd
c/o Suit 81 Homes House
253 Cowbridge Road West
Cardiff
CF5 5TF

CLIENT
Sgwd Gwladys

JOB TITLE
Sgwd Gwladys
Pontneddfechan, Glyneath
SA11 5NR

DRAWING TITLE
Proposed Site Plan

SCALE	1:200	Setup Size	A3
DRAWN	DG		
DATE	May 2026		
DRAWING NUMBER	Proposed Site Plan - 04		Rev